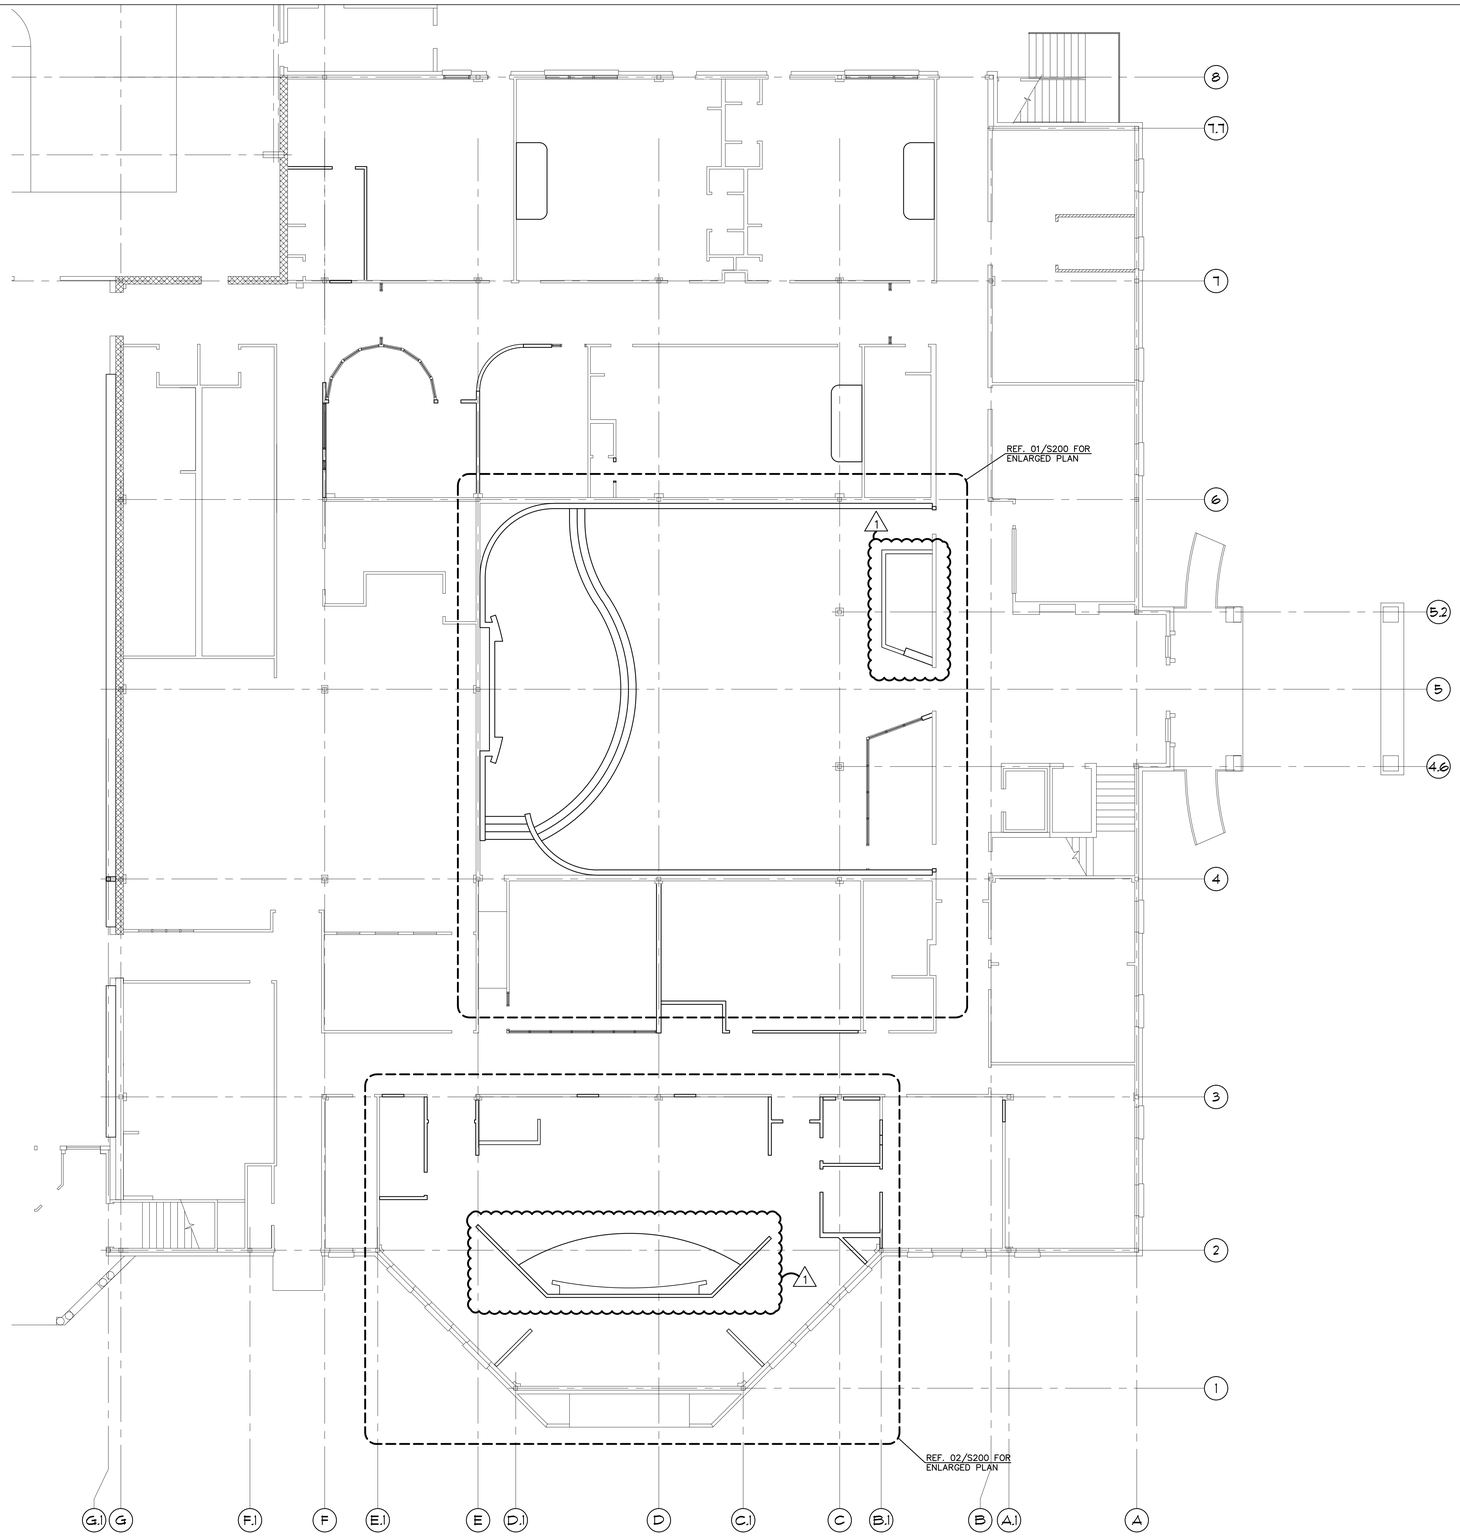

N

PLAN NORTH

01 OVERALL FIRST FLOOR PLAN

SCALE: 1/8"=1'-0"

BINNERRI PRESBYTERIAN CHURCH

RICHARDSON, TX

1301 ABRAMS ROAD
RICHARDSON, TEXAS 75081

p+d
poole+drennan design studio
931 N Edgefield Ave
Dallas, Texas 75208
Ph: 888.707.0104
info@pooledrennan.com

COPYRIGHT
THESE DRAWINGS ARE THE PROPERTY OF POOLE+DRENNAN DESIGN STUDIO AND SHALL NOT BE DUPLICATED, DISCLOSED OR REUSED WITHOUT THE WRITTEN CONSENT OF POOLE+DRENNAN DESIGN STUDIO

DRAWN BY:	
CHECKED BY:	
DATE:	04.12.2017
REVISIONS:	
1 CITY COMMENTS	06.12.2017

PROJECT NO.: 16054

SHEET TITLE: PHASE 1 OVERALL FIRST FLOOR PLAN

SHEET NO.: S100

STATE OF TEXAS
ANDREW J. LLORET
72614
LICENSED PROFESSIONAL ENGINEER
6/19/17

Ronald A. Roberts Associates, Inc.
Consulting Engineers
TX FIRM REG. #511
2948 N. Stemmons Freeway
Dallas, Texas 75247-6103
Phone: (214) 637-6299 www.rara.net

X:\PROJECTS\PROJECTS\16452 Binnerri Church Richardson TX\Phase 1\Sketch 19 June 2017\16452S100.dwg, S100, 6/19/2017 10:27:21 AM, cmbeck, DWG To PDF.pc3, ARCH full bleed E1 (30.00 x 42.00 Inches), 1:1