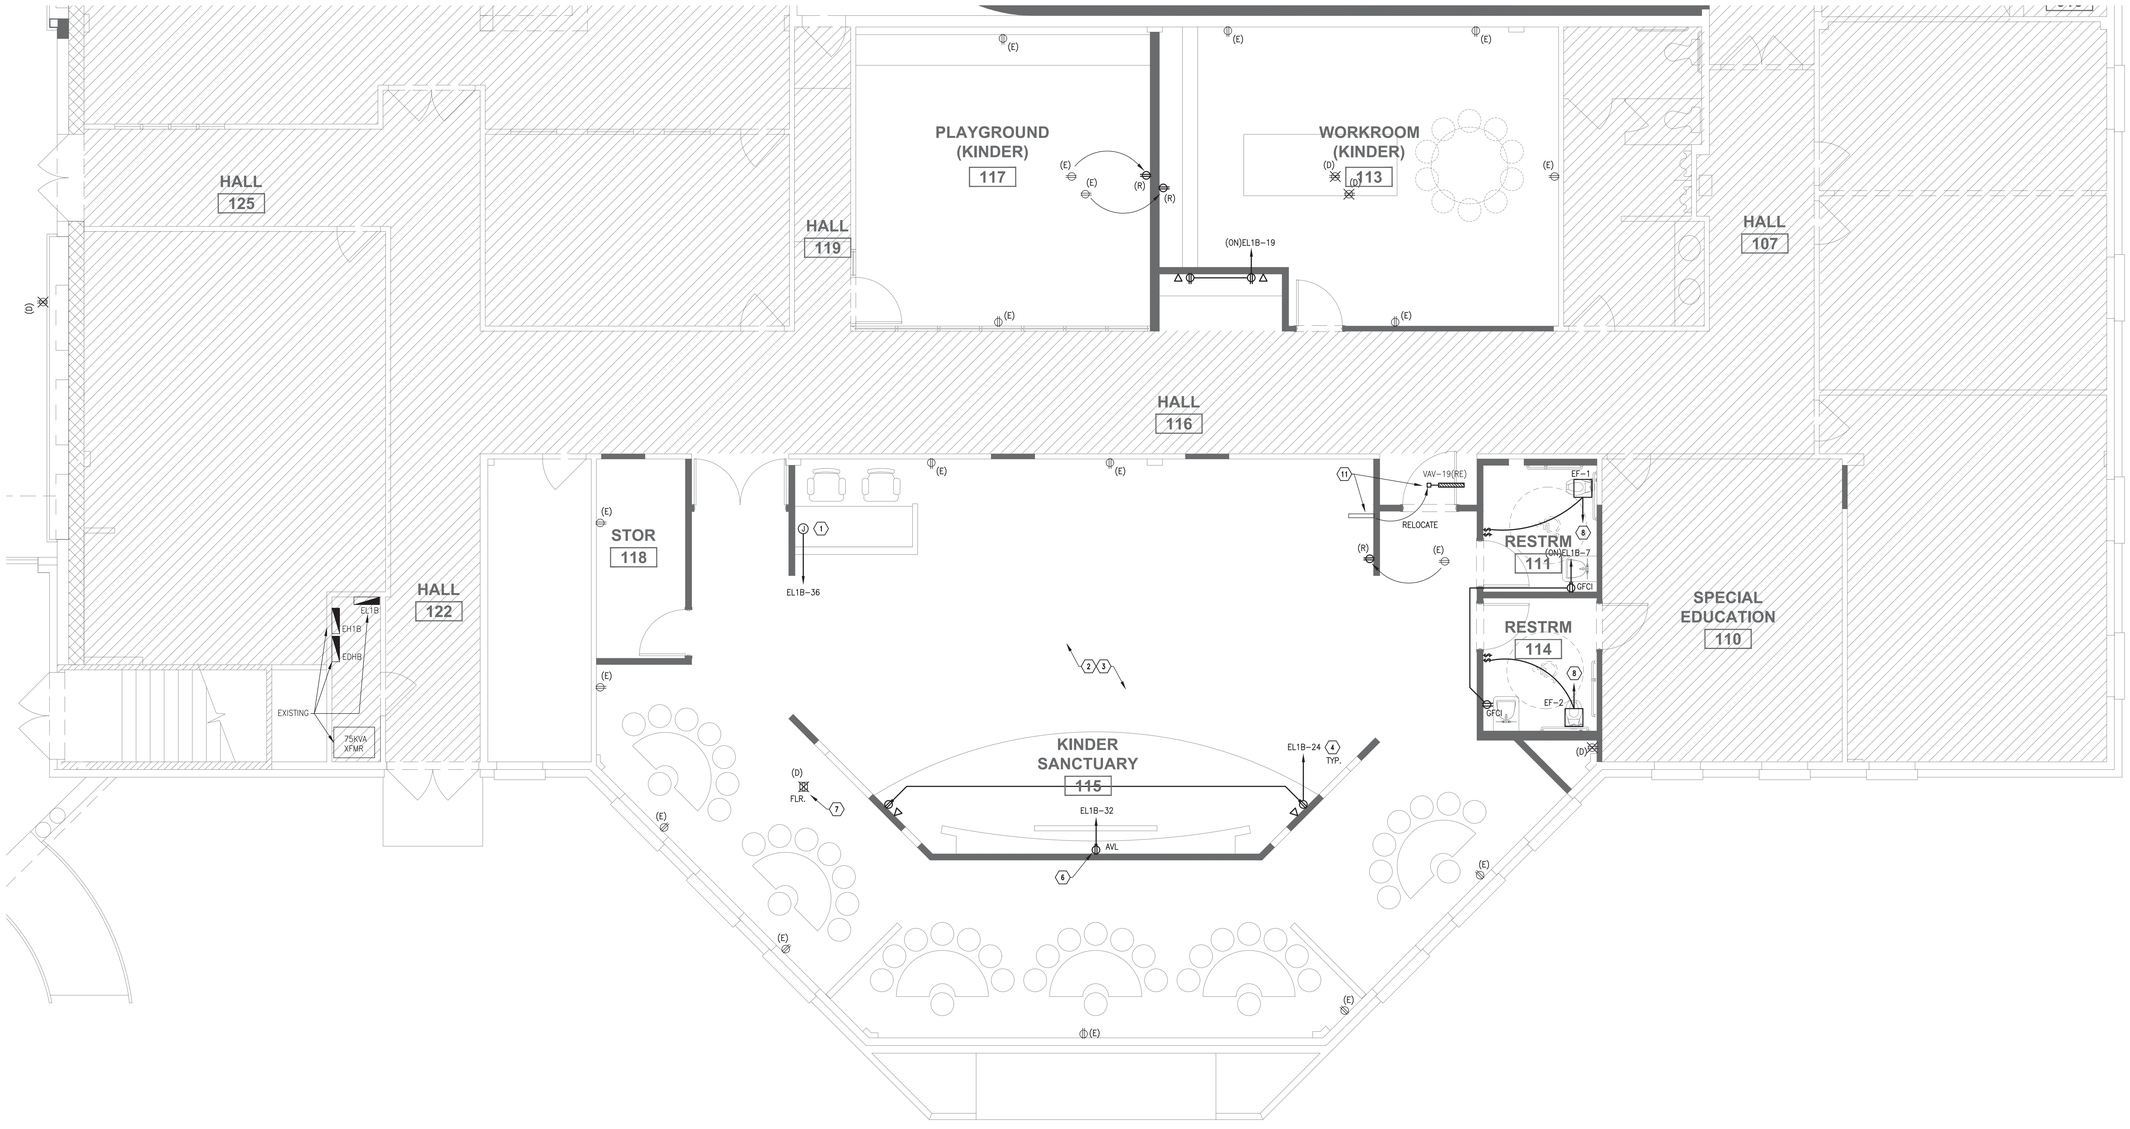

01 KINDER SANCTUARY / PLAYROOM ELECTRICAL POWER PLAN - LEVEL 1
1/4" = 1'-0"

ELECTRICAL SYMBOL LEGEND (PARTIAL)

(ALL SYMBOLS NOT NECESSARILY USED)

SYMBOL	DESCRIPTION	MOUNTING
	SIMPLEX RECEPTACLE, NEMA 5-20R	18" AFF UNO
(D)	EXISTING RECEPTACLE TO BE DEMOLISHED (D) (LOCATION APPROX. FROM 1995 PLANS)	18" AFF UNO
(E)	EXISTING (E) RECEPTACLE TO REMAIN, U.N.O. (LOCATION APPROX. FROM 1995 PLANS)	18" AFF UNO
(R)	RELOCATED (R) RECEPTACLE (VERIFY COMPLIANCE WITH SPECS)	18" AFF UNO
	DUPLEX RECEPTACLE, NEMA 5-20R	18" AFF UNO
GFCI	DUPLEX RECEPTACLE, NEMA 5-20R, GFCI	18" AFF UNO
IG	DUPLEX RECEPTACLE, NEMA 5-20R, ISOLATED GROUND	18" AFF UNO
	QUAD RECEPTACLE, NEMA 5-20R	18" AFF UNO
IG	QUAD RECEPTACLE, NEMA 5-20R, ISOLATED GROUND	18" AFF UNO
GFCI	QUAD RECEPTACLE, NEMA 5-20R, GFCI	18" AFF UNO
	WALL MOUNT SPECIAL PURPOSE RECEPTACLE	18" AFF UNO
	SPECIAL PURPOSE RECEPTACLE	18" AFF UNO
	FLUSH MOUNT DUPLEX RECEPTACLE	FLR/CLG AS NOTED ON PLANS
	FLUSH MOUNT QUAD RECEPTACLE	FLR/CLG AS NOTED ON PLANS
	POKE THRU DEVICE	FLOOR
	FLOOR MOUNTED OR POKE THRU OUTLET FOR POWER & VOICE/DATA	FLOOR
J	JUNCTION BOX	AS REQ'D
J	WALL MOUNTED JUNCTION BOX	AS REQ'D
	TELEPHONE OUTLET	AS REQ'D
	FLUSH MOUNT TELEPHONE OUTLET	FLR/CLG AS NOTED ON PLANS
	COMBINATION TELEPHONE/DATA OUTLET	AS REQ'D
	FLUSH MOUNT TELEPHONE/DATA OUTLET	FLR/CLG AS NOTED ON PLANS
	DATA OUTLET	AS REQ'D
	FLUSH MOUNT DATA OUTLET	FLR/CLG AS NOTED ON PLANS

NOTES:
1. REFER TO SHEET E301 FOR COMPLETE LIST OF ELECTRICAL SYMBOLS.
2. REFER TO ARCHITECTURAL PLANS FOR FULL EXTENT OF DEMOLITION.

KEYNOTES "(X)"

NOTE: NOT ALL KEYNOTES APPEAR ON EVERY 1ST FLOOR POWER PLAN.

1. VERIFY LOCATION, LOAD, AND TERMINATION REQUIREMENTS WITH THE FINAL AUDIO, VISUAL, & LIGHTING (AVL) PLANS.
2. THERE ARE EXISTING RECEPTACLES IN AREA TO BE DEMOLISHED THAT ARE NOT SHOWN. (REFER TO GENERAL NOTE 'E', ORIGINAL 1995 PLANS, AND ARCHITECTURAL DEMO PLANS.) IF THE RECEPTACLES ARE IN GOOD CONDITION, COMPLY WITH CODE, AND CAN BE WARRANTED FOR ONE YEAR, THEY MAY BE RELOCATED AND REUSED. PROVIDE NEW COVER-PLATE IF EXISTING IS DAMAGED OR CANNOT BE COMPLETELY CLEANED.
3. REFERENCE AVL PLANS FOR ADDITIONAL, NEW BRANCH CIRCUITS IN AREA.
4. FIELD VERIFY THAT DESIGNATED CIRCUIT IS NOT IN USE. DESIGNATION IS BASED ON 1995 PLANS (PORTIONS OF WHICH ARE ILLEGIBLE). MEASURE PEAK PANEL 'EL1B' LOAD TO CONFIRM IT IS LESS THAN 140A. SEE ALSO PANEL SCHEDULE. CONTACT ARCHITECT OR ENGINEER FOR DIRECTION IF NECESSARY. (TYPICAL FOR ALL NEW CIRCUITS.)
5. EXISTING RECEPTACLES SHALL BE RELOCATED SLIGHTLY (APPROX. 12") FOR NEW WALL FINISH.
6. VERIFY FINAL LOCATION AND REQUIREMENTS WITH AVL PLANS.
7. DEMO (E) FLOOR RECEPTACLE AND REPAIR FLOOR.
8. PROVIDE 277V POWER TO NEW EXHAUST FANS FROM LOCAL LIGHTING CIRCUIT WITH ON-OFF SWITCH ON WALL. FIELD VERIFY THAT RESULTING CIRCUIT LOAD WILL NOT EXCEED 16A. COORDINATE WITH MECHANICAL CONTRACTOR.
9. FIELD VERIFY THAT DESIGNATED CIRCUIT IS NOT IN USE. DESIGNATION IS BASED ON 1995 PLANS (PORTIONS OF WHICH ARE ILLEGIBLE). MEASURE PEAK PANEL 'EL1A' LOAD TO CONFIRM IT IS LESS THAN 100A. SEE ALSO PANEL SCHEDULE. CONTACT ARCHITECT OR ENGINEER FOR DIRECTION IF NECESSARY. (TYPICAL FOR ALL NEW CIRCUITS.)
10. RELOCATE (E) RECEPTACLES TO ABOVE LOWER CABINET IF NECESSARY.
11. REWORK AND EXTEND EXISTING POWER TO RELOCATED VAV BOX. FIELD VERIFY EXISTING CONDITIONS AND COORDINATE WITH MECHANICAL CONTRACTOR.

FourPointMEP
MECHANICAL - ELECTRICAL - PLUMBING
TX Firm #17595
Ph: (214) 635-4637

STATE OF TEXAS
M. BRYAN CHADWICK
96694
LICENSED
PROFESSIONAL ENGINEER

04/13/17

The seal appearing on this document was authorized by M. BRYAN CHADWICK, P.E# 96694 on 04-13-2017. Alteration of a sealed document without proper notification to the responsible engineer is an offense under the Texas Engineering Practice Act. The record copy of this drawing is on file at the offices of FourPoint MEP, TBPE # RM #F-17595.

BINNERRI PRESBYTERIAN CHURCH
RICHARDSON, TX
1301 ABRAMS RD,
ROCHARDSON, TEXAS 75081

p+d
poole+drennan
design studio
931 N Edgefield Ave
Dallas, Texas 75208
Ph: 888.707.0104
info@pooledrennan.com

COPYRIGHT
THESE DRAWINGS ARE THE PROPERTY OF POOLE+DRENNAN DESIGN STUDIO AND SHALL NOT BE DUPLICATED, DISCLOSED OR REUSED WITHOUT THE WRITTEN CONSENT OF POOLE+DRENNAN DESIGN STUDIO

DRAWN BY:
CHECKED BY:
DATE: 04.12.2017
REVISIONS:

PROJECT NO.: 16054

SHEET TITLE:
PHASE I-KINDER SANCTUARY ELECTRICAL POWER PLAN

SHEET NO.:
E118

FILE: G:\PROJECTS\PDD\PDD1611 - Binnerri Church Remodel\Drawings\E115 - PDD1611 - PH1.dwg
SCALE: 48 DATE/TIME: Apr 13, 2017 - 11:27am
USER: FOURPOINTMEP4 XREF(s): PDD1611 - ARCH - TB.dwg PDD1611 - ARCH - LEVEL1 - FP - PH1.dwg M111 - PDD1611 - PH1.dwg PDD1611 - ARCH - LEVEL1 - RCP - PH1.dwg DM111 - PDD1611 - PH1.dwg PDD1611 - ARCH - LEVEL2 - RCP.dwg PDD1611 - ARCH - LEVEL1 - RCPDEMO - PH1.dwg PDD1611 - ARCH - LEVEL2 - RCPDEMO.dwg PDD1611 - ARCH - LEVEL1 -