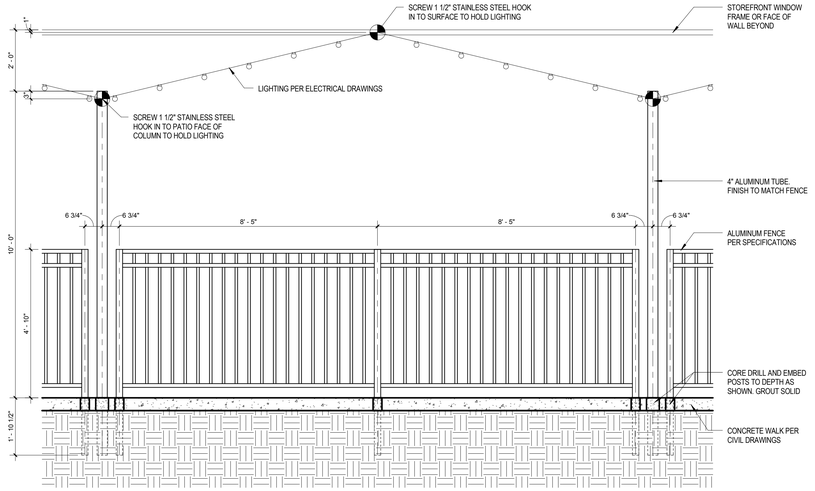

4 PATIO FENCE AND LIGHTING ELEVATION
1/2" = 1'-0"

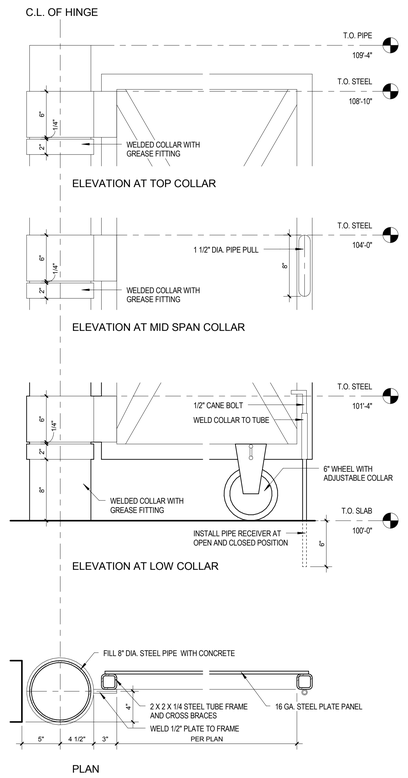

3 TRASH ENCLOSURE GATE
1 1/2" = 1'-0"

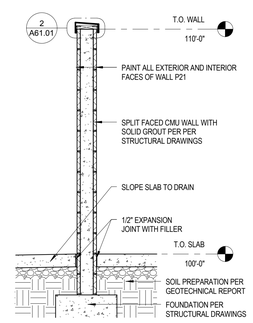

6 TRASH ENCLOSURE SECTION
1/2" = 1'-0"

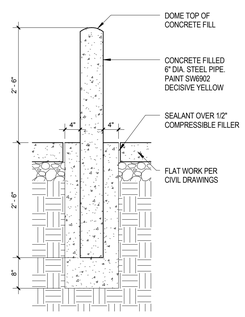

5 BOLLARD DETAIL
3/4" = 1'-0"

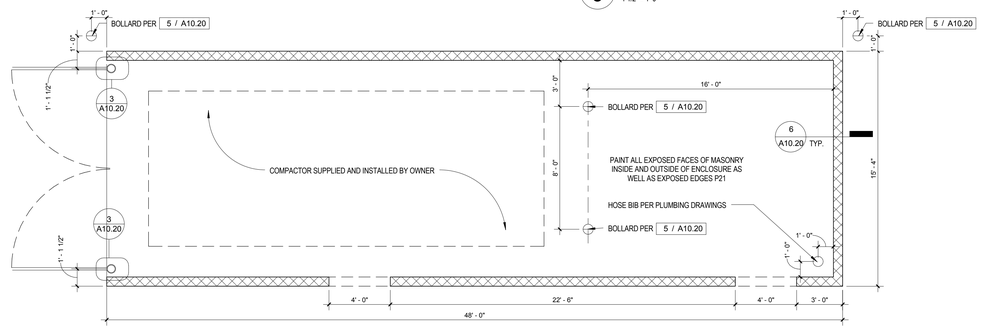

2 TRASH ENCLOSURE PLAN
1/4" = 1'-0"

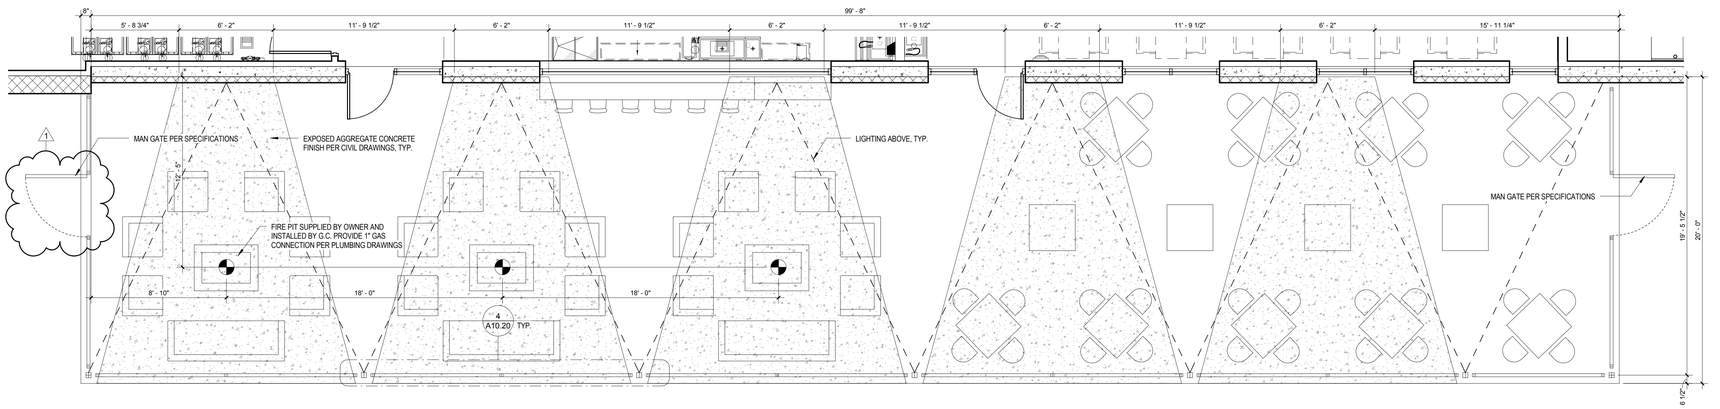

1 ENLARGED PATIO PLAN
1/4" = 1'-0"

ARCHITECT
5G Studio Collaborative, LLC..
800 Jackson St., Suite 500
Dallas, TX 75202
Ian Means 214-646-1508

STRUCTURAL ENGINEER
Hunt & Joiner, Inc..
1120 Capitol of Texas Highway Suite 100
Austin, TX 78746
Colin Edwards 512-358-8788

MEP ENGINEER
Envirodesign
900 Ranch Road 620 South, Suite C101-301
Austin, TX 78734
Sam Patton 512-693-9015

CIVIL ENGINEER
Maverick Engineering
1909 West Wall Street, Suite K
Midland, TX 79701
Andrew Mellon 432-262-0999

OWNER
Cinergy Cinemas & Entertainment
5720 LBJ Freeway, Suite 625
Dallas, TX 75240
Jeffrey Benson 469-804-7475

REV.	DATE	ISSUE TITLE
	05.12.17	ISSUE FOR PERMIT
	05.24.17	ISSUE FOR BID
1	06.12.17	ADDENDUM 01

REGISTERED ARCHITECT MICHAEL VOEHLE 17805 STATE OF TEXAS

CINERGY AMARILLO

SITE DETAILS

ARA007 PROJECT NUMBER

A10.20 SHEET NUMBER