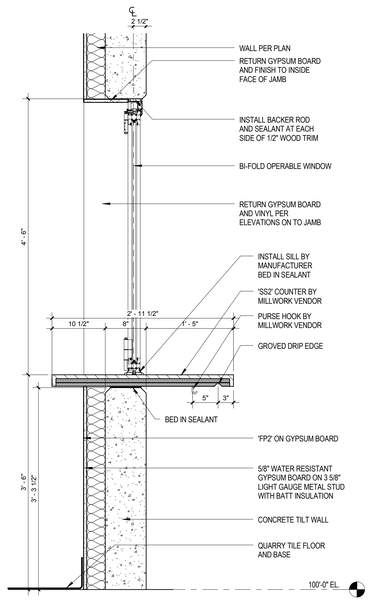

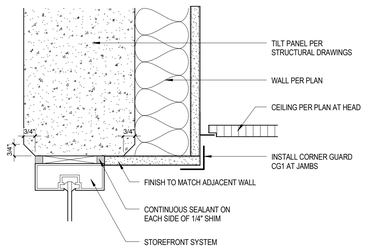

4 EXTERIOR STOREFRONT HEAD + JAMB
3" = 1'-0"

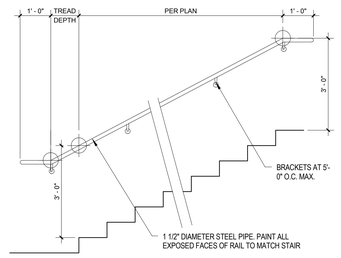

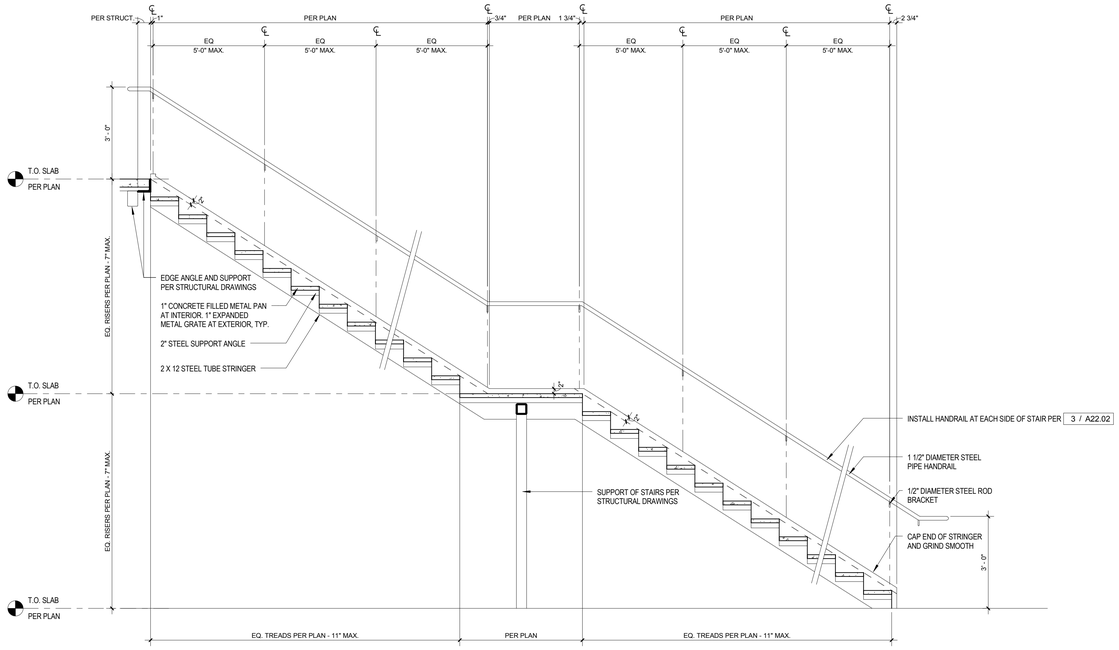

NOTE: PAINT ALL ALL EXPOSED FACES OF STRUCTURAL STEEL, HANDRAILS AND GUARDRAILS P21

5 BAR SECTION AT EXTERIOR
1" = 1'-0"

3 STAIR HANDRAIL
1/2" = 1'-0"

2 STAIR SECTION
1/2" = 1'-0"

A ALL STOREFRONT AND WINDOW SYSTEMS TO BE DARK BRONZE

B SEE DOOR DETAILS FOR DOOR TYPES

C INSTALL 1/4" SHIM AND SEALANT AROUND ALL STOREFRONT SYSTEMS

ABBREVIATIONS

GL1 1/4" TEMPERED GLAZING

GL2 1" INSULATED AND TEMPERED GLAZING

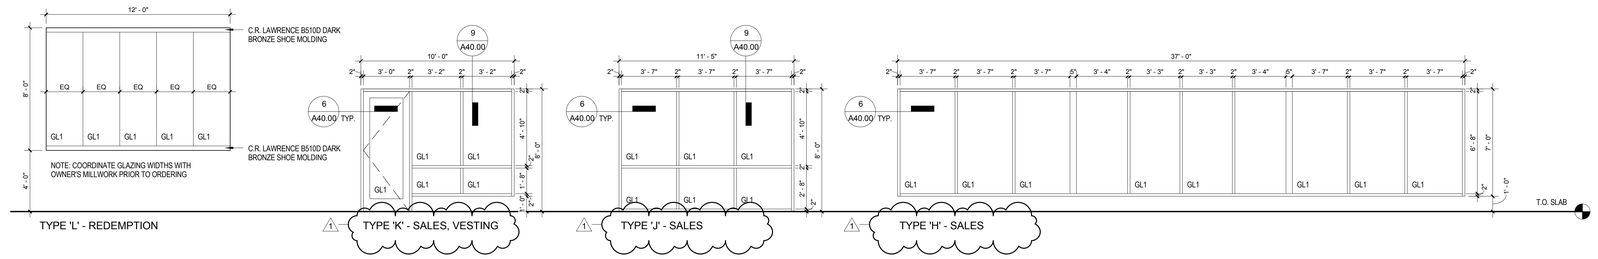

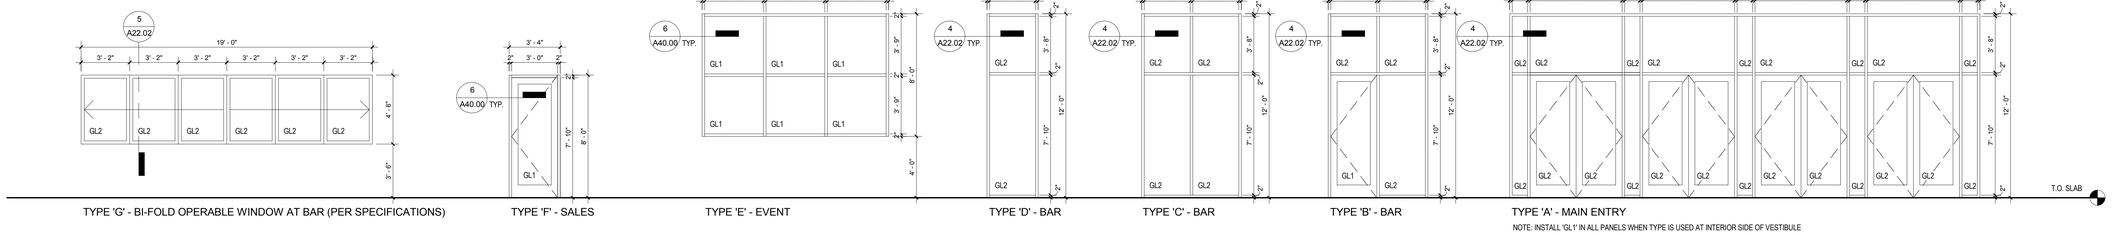

NOTE: INSTALL 'GL1' IN ALL PANELS WHEN TYPE IS USED AT INTERIOR SIDE OF VESTIBULE

1 STOREFRONT GLAZING ELEVATIONS
1/4" = 1'-0"

ARCHITECT
5G Studio Collaborative, LLC..
800 Jackson St., Suite 500
Dallas, TX 75202
Ian Means 214-646-1508

STRUCTURAL ENGINEER
Hunt & Joiner, Inc..
1120 Capitol of Texas Highway Suite 100
Austin, TX 78746
Colin Edwards 512-358-8788

MEP ENGINEER
Envirodesign
900 Ranch Road 620 South, Suite C101-301
Austin, TX 78734
Sam Patton 512-693-9015

CIVIL ENGINEER
Maverick Engineering
1909 West Wall Street, Suite K
Midland, TX 79701
Andrew Mellon 432-262-0999

OWNER
Cinergy Cinemas & Entertainment
5720 LBJ Freeway, Suite 625
Dallas, TX 75240
Jeffrey Benson 469-804-7475

REV.	DATE	ISSUE TITLE
	05.12.17	ISSUE FOR PERMIT
	05.24.17	ISSUE FOR BID
1	06.12.17	ADDENDUM 01

REGISTERED ARCHITECT MICHAEL VOELKEL 17805 STATE OF TEXAS

CINERGY AMARILLO

STAIR AND WINDOW DETAILS

ARA007 PROJECT NUMBER

A22.02 SHEET NUMBER