


## 9 MASONRY LINTEL
3" = 1'-0"

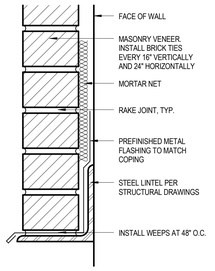


## 7 FURRING DETAIL
1 1/2" = 1'-0"




## 4 FURRING DETAIL
1 1/2" = 1'-0"

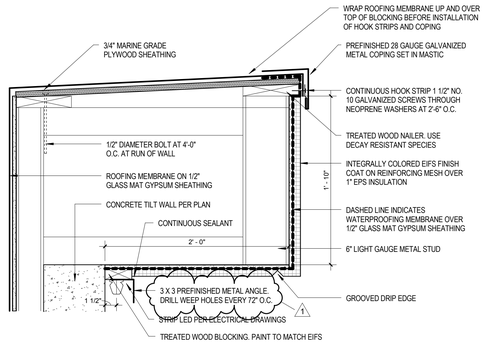


## 2 TYPICAL COPING
3" = 1'-0"

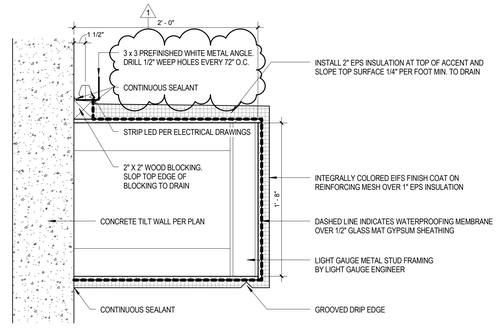


## 6 ENTRY CANOPY SECTION
1/2" = 1'-0"

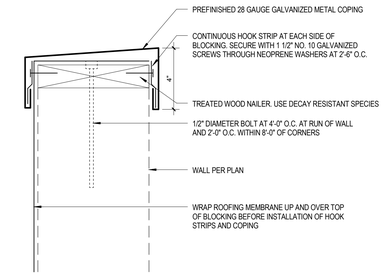


## 12 BRICK SILL
3" = 1'-0"

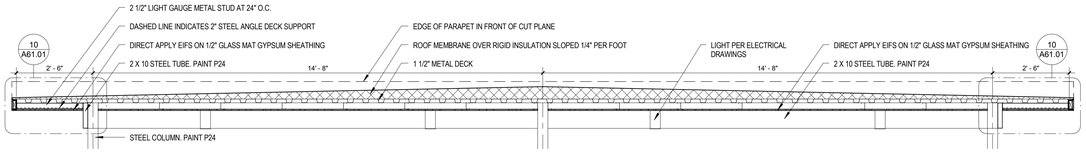


## 11 CANOPY EDGE AT PARAPET
1 1/2" = 1'-0"

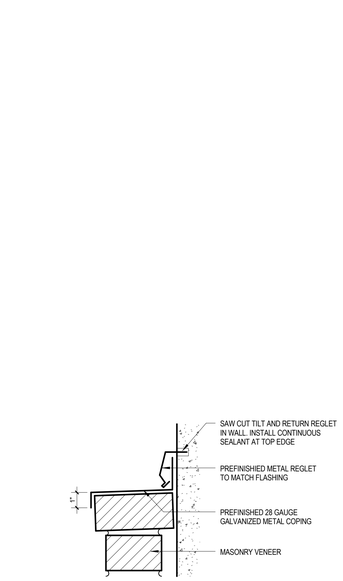


## 10 CANOPY EDGE AT DRAIN
1 1/2" = 1'-0"

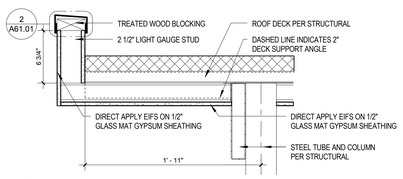


## 8 EXTERIOR WALL SECTION
1/2" = 1'-0"

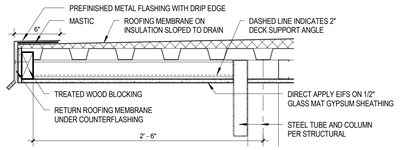


## 5 EXTERIOR WALL SECTION
1/2" = 1'-0"

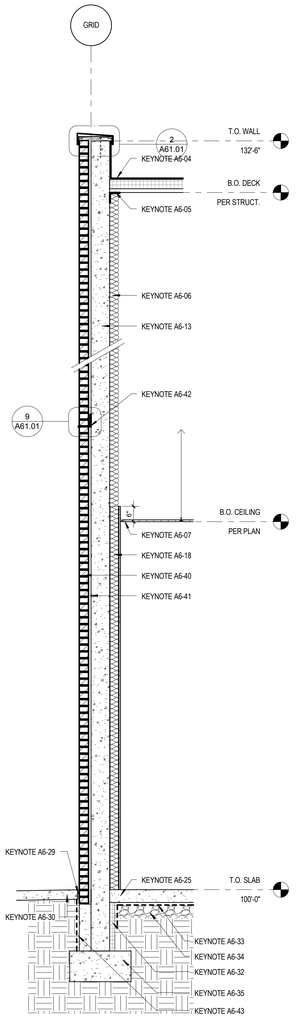


## 3 EXTERIOR WALL SECTION
1/2" = 1'-0"

**A6-01** PREFINISHED METAL COPING

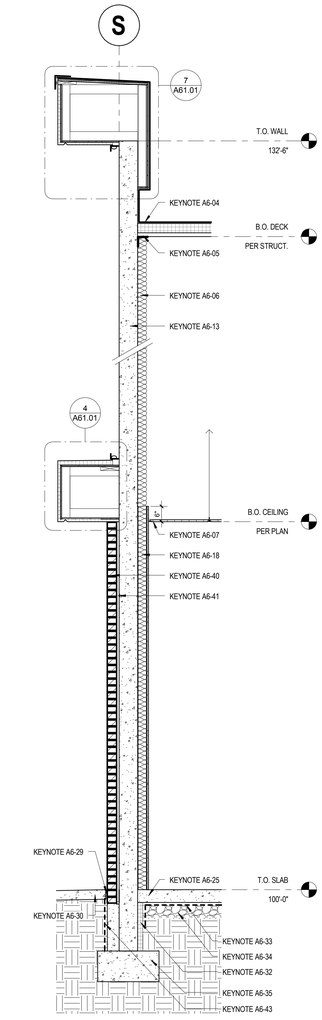**A6-02** WOOD BLOCKING

**A6-03** RETURN ROOFING MEMBRANE UP FACE OF WALL AND UNDER COPING

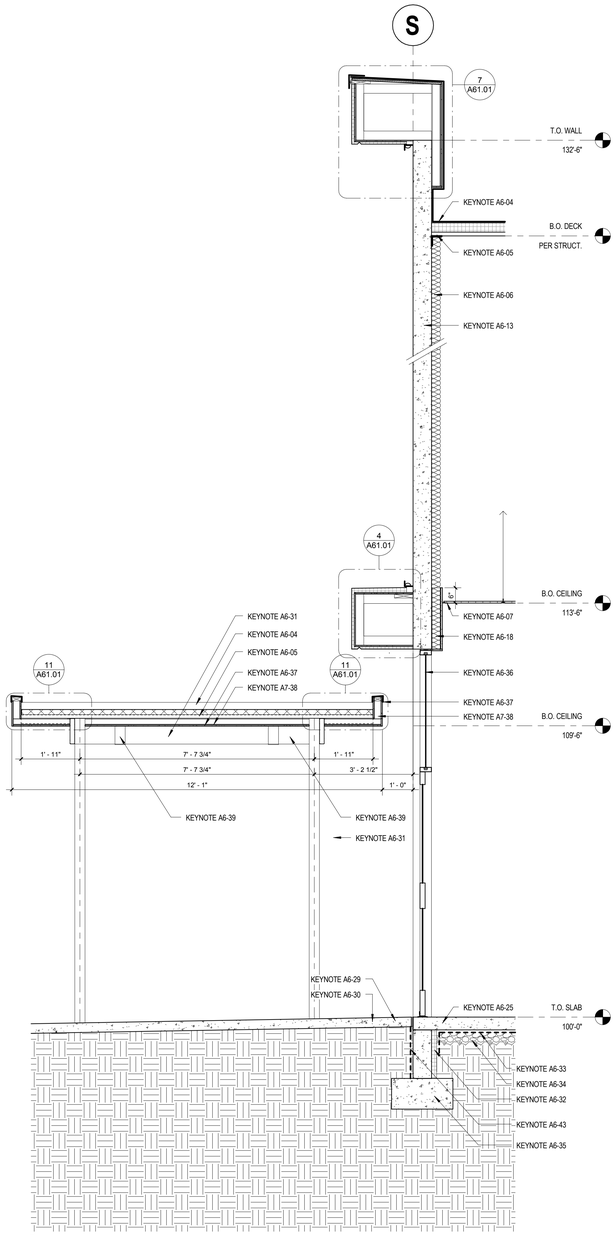**A6-04** ROOFING MEMBRANE OVER 5" POLYISO INSULATION (R38)

**A6-05** ROOF DECK AND STEEL SUPPORT PER STRUCTURAL DRAWINGS

**A6-06** INSTALL CONTINUOUS 3 1/2" BATT INSULATION (R13) ABOVE CEILING

**A6-07** ACOUSTICAL CEILING PER CEILING PLAN

**A6-08** INSTALL CONTINUOUS 2" INSULATION (R8.3) BEHIND DRAPERY

**A6-09** INSTALL CONTINUOUS 3" INSULATION (R12.5) BEHIND DRAPERY

**A6-10** DRAPERY SUPPLIED AND INSTALLED BY OWNER'S VENDOR

**A6-11** INSTALL CONTINUOUS 2" BLACK ACOUSTICAL INSULATION (R8.0) BEHIND SCREEN

**A6-12** INSTALL CONTINUOUS 3" BLACK ACOUSTICAL INSULATION (R11.8) BEHIND SCREEN

**A6-13** CONCRETE TILT WALL PER STRUCTURAL DRAWINGS

**A6-14** FULLY GROUTED CMU BLOCK WALL PER STRUCTURAL DRAWINGS

**A6-15** PAINTED STEEL PIPE GUARDRAIL BEYOND

**A6-16** EXPANDED METAL GRATE DECKING PER STRUCTURAL DRAWINGS

**A6-17** PAINT ALL EXPOSED FACES OF STAIR STEEL

**A6-18** WALL TYPE PER PLAN WITH 3 1/2" BATT INSULATION (R13)

**A6-19** WOOD TRIM AND BLOCKING

**A6-20** WALL CARPET ON 5/8" GYPSUM BOARD OVER 1 5/8" LIGHT GAUGE METAL STUDS

**A6-21** INSTALL CONTINUOUS 1 1/2" RIGID INSULATION (R9.8) BETWEEN STUDS

**A6-22** WALL CARPET ON 5/8" GYPSUM BOARD OVER 2 1/2" LIGHT GAUGE METAL STUDS

**A6-23** INSTALL CONTINUOUS 2 1/2" RIGID INSULATION (R15.8) BETWEEN STUDS

**A6-24** POWDERCOATED METAL HANDRAIL

**A6-25** CONCRETE SLAB PER STRUCTURAL DRAWINGS

**A6-26** EPS GEOFOAM

**A6-27** DOOR PER SCHEDULE

**A6-28** RETURN FINISHES SHOWN ON INTERIOR ELEVATIONS OR FINISH SCHEDULE ON TO FACE OF WALL AT JAMB. INSTALL CORNER GUARD 'CG1' AT EXPOSED EDGE OF STUD WALL

**A6-29** 1/2" EXPANSION JOINT WITH COMPRESSIBLE FILLER AT PERIMETER OF BUILDING

**A6-30** CONCRETE SIDEWALK SLOPED 1/4" PER FOOT FROM BUILDING PER CIVIL DRAWINGS

**A6-31** PAINT ALL EXPOSED STRUCTURAL STEEL P24

**A6-32** INSTALL CONTINUOUS 3" RIGID INSULATION (R10.8) 24" BELOW SLAB

**A6-33** DASHED LINE INDICATES VAPOR BARRIER

**A6-34** DRAINAGE LAYER PER GEOTECHNICAL REPORT

**A6-35** FOUNDATION PER STRUCTURAL DRAWINGS

**A6-36** ALUMINUM STOREFRONT SYSTEM

**A6-37** EIFS FINISH SYSTEM ON REINFORCING MESH

**A6-38** 1/2 GLASS MAT GYPSUM SHEATHING ON LIGHT GAUGE STUD FRAMING

**A6-39** LIGHT PER ELECTRICAL DRAWINGS

**A6-40** BRICK MASONRY VENEER WITH RAKE JOINTS. INSTALL BRICK TIES EVERY 16" VERTICALLY AND 24" HORIZONTALLY.

**A6-41** 1" AIR GAP

**A6-42** STEEL LINTEL PER STRUCTURAL DRAWINGS

**A6-43** DASHED LINE INDICATES WATERPROOFING MEMBRANE

## 1 KEYNOTES
12" = 1'-0"


ARCHITECT
5G Studio Collaborative, LLC..
800 Jackson St., Suite 500
Dallas, TX 75202
(CONTACT)

STRUCTURAL ENGINEER
L.A. Fuess Partners
333 Lee Parkway, Suite 300
Dallas, TX 75219
(CONTACT)

MEP ENGINEER
Envirodesign
900 Ranch Road 620 South, Suite C101-301
Austin, TX 78734
Sam Patton 512.593.9015

MEP ENGINEER
Root Engineering Services
43 FM 3356
Van Alstyne, TX 75495
Adam Harris 903.375.3303


| REV. | DATE | ISSUE TITLE |
|---|---|---|
| | 05.12.17 | ISSUE FOR PERMIT |
| | 05.24.17 | ISSUE FOR BID |
| 1 | 06.12.17 | ADDENDUM 01 |

**INCOMPLETE DOCUMENTS ARE FOR INTERIM REVIEW ONLY. NOT FOR REGULATORY APPROVAL, PERMIT OR CONSTRUCTION**

CINERGY AMARILLO

EXTERIOR WALL SECTIONS

ARA007 PROJECT NUMBER

A61.01 SHEET NUMBER