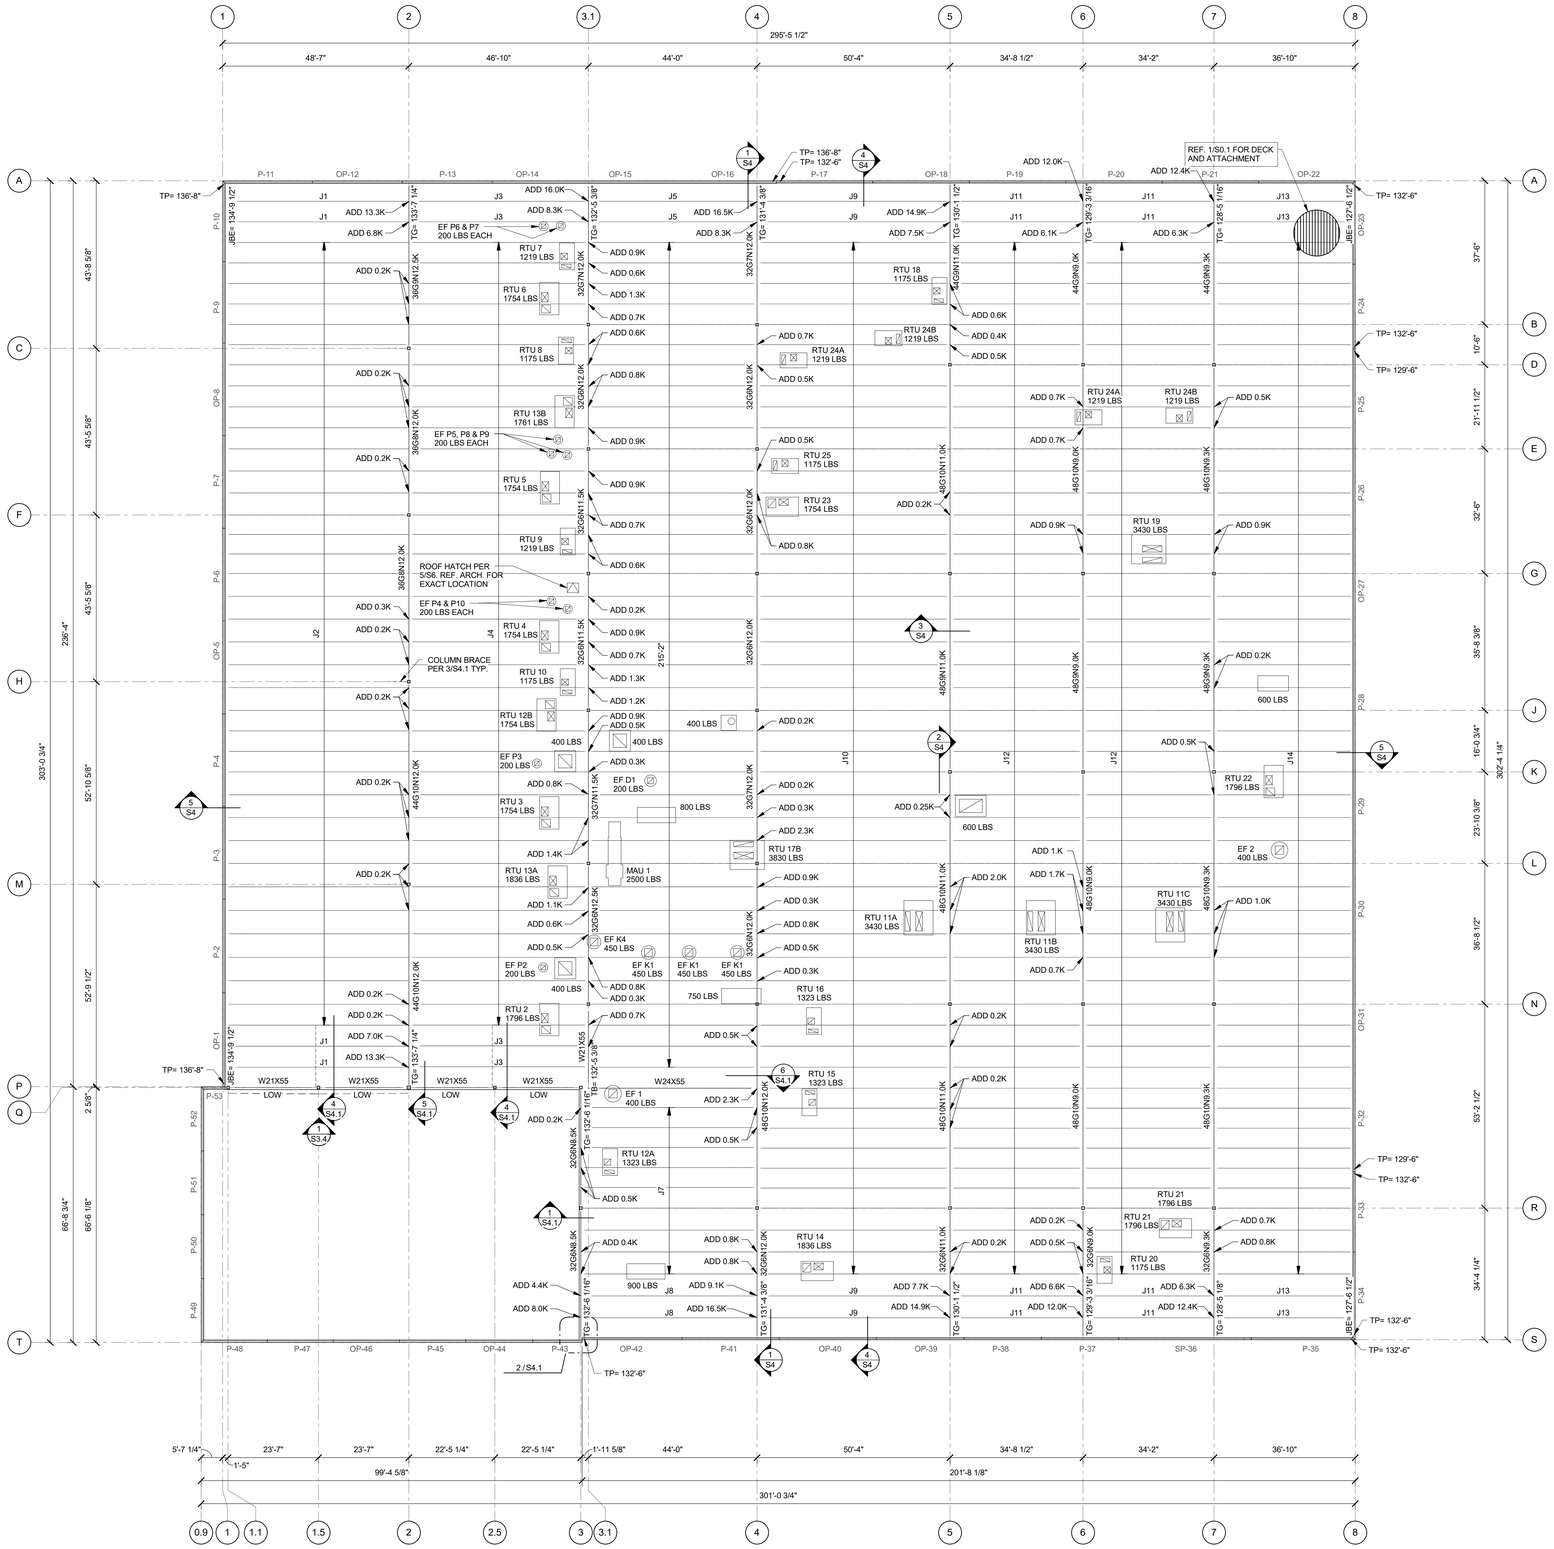

NORTH

1 Roof Framing Plan

1/16" = 1'-0"

NOTES:

1. ALL ELEVATIONS ARE BASED ON A RELATIVE ELEVATION OF 100'-0" EQUAL TO THE INDICATED DATUM ELEVATION. VERIFY DATUM ELEVATION WITH THE LATEST CIVIL DRAWINGS PRIOR TO CONSTRUCTION.
2. JOIST MFR NOTE: BRIDGING NOT SHOWN ON PLAN. MFR SHALL PROVIDE STANDARD BRIDGING COMPLYING WITH THE APPLICABLE SJI SPECS OF LATEST ADOPTION, TYPICAL FOR GRAVITY AND UPLIFT LOADS SUPERIMPOSED ON ALL JOISTS. DIAGONAL BRIDGING SHALL BE PROVIDED BETWEEN ADJACENT JOISTS WHENEVER BOTTOM CHORD HORIZ BRIDGING IS DISCONTINUOUS.
3. DETAILING OF ALL MEMBER CONNECTIONS TO THE SUPPORTS SHALL BE PERFORMED TO SATISFY LATEST OSHA ERECION REQUIREMENTS.
4. MECH LOADS SHALL BE LIMITED TO 1000 LBS PER JOIST.
5. TOP OF PANEL ELEVATIONS SHALL BE COORDINATED WITH ARCH DRAWINGS PRIOR TO CONSTRUCTION.
6. REF 1/S0.1 FOR ROOF DECK DIAPHRAGM DIAGRAM.
7. REF. 2/S0.1 FOR JOIST SCHEDULE.

ARCHITECT
5G Studio Collaborative, LLC..
800 Jackson St., Suite 500
Dallas, TX 75202
Ian Means 214-646-1508

STRUCTURAL ENGINEER
Hunt & Joiner, Inc.
1120 Capital of Texas Highway Suite 120
Austin, TX 78746
Colin Edwards 512-358-8788

MEP ENGINEER
Envirodesign
900 Ranch Road 620 South, Suite C101-301
Austin, TX 78734
Sam Patton 512-693-9015

CIVIL ENGINEER
Maverick Engineering
1909 West Wall Street, Suite K
Midland, TX 79701
Andrew Mellon 432-262-0999

OWNER
Cinergy Cinemas & Entertainment
5720 LBJ Freeway, Suite 625
Dallas, TX 75240
Jeffrey Benson 469-804-7475

06-12-2017

STATE OF TEXAS
COLIN B. EDWARDS
90916
LICENSED
PROFESSIONAL ENGINEER

PROJECT NO. 15264 TX REG#2423
HUNT & JOINER, INC.
Consulting Structural Engineers

REV.	DATE	ISSUE TITLE
	05-24-17	ISSUE FOR BID

CINERGY AMARILLO

ROOF FRAMING PLAN

XXXXX
PROJECT NUMBER

S2
SHEET NUMBER