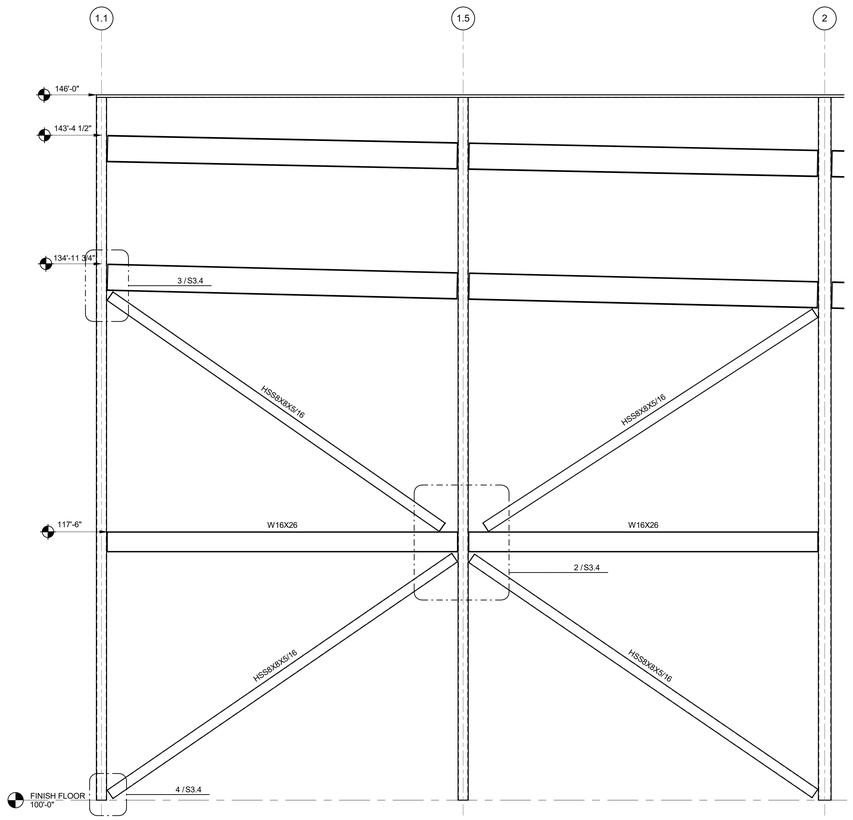

1 FRAMING ELEVATION

1/4" = 1'-0"

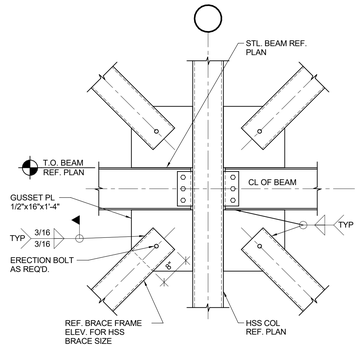

2 X BRACE DETAIL

3/4" = 1'-0"

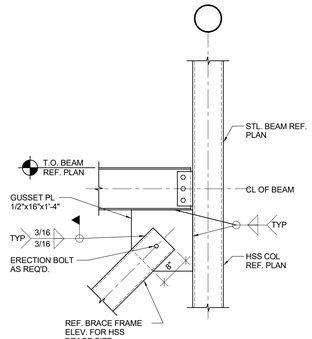

3 X BRACE DETAIL

3/4" = 1'-0"

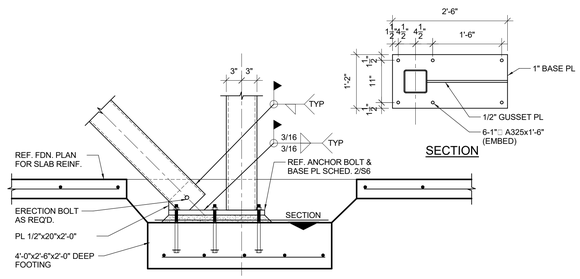

4 X BRACE DETAIL

3/4" = 1'-0"

ARCHITECT
5G Studio Collaborative, LLC..
800 Jackson St., Suite 500
Dallas, TX 75202
Ian Means 214-646-1508

STRUCTURAL ENGINEER
Hunt & Joiner, Inc..
1120 Capital of Texas Highway Suite 120
Austin, TX 78746
Colin Edwards 512-358-8788

MEP ENGINEER
Envirodesign
900 Ranch Road 620 South, Suite C101-301
Austin, TX 78734
Sam Patton 512-693-9015

CIVIL ENGINEER
Maverick Engineering
1909 West Wall Street, Suite K
Midland, TX 79701
Andrew Mellon 432-262-0999

OWNER
Cinergy Cinemas & Entertainment
5720 LBJ Freeway, Suite 625
Dallas, TX 75240
Jeffrey Benson 469-804-7475

06-12-2017

STATE OF TEXAS
COLIN B. EDWARDS
90916
LICENSED
PROFESSIONAL ENGINEER

PROJECT NO. 15264 TX REG#2423
HUNT & JOINER, INC.
Consulting Structural Engineers

REV.	DATE	ISSUE TITLE

CINERGY AMARILLO

X BRACE DETAILS

XXXXX
PROJECT NUMBER

S3.4
SHEET NUMBER