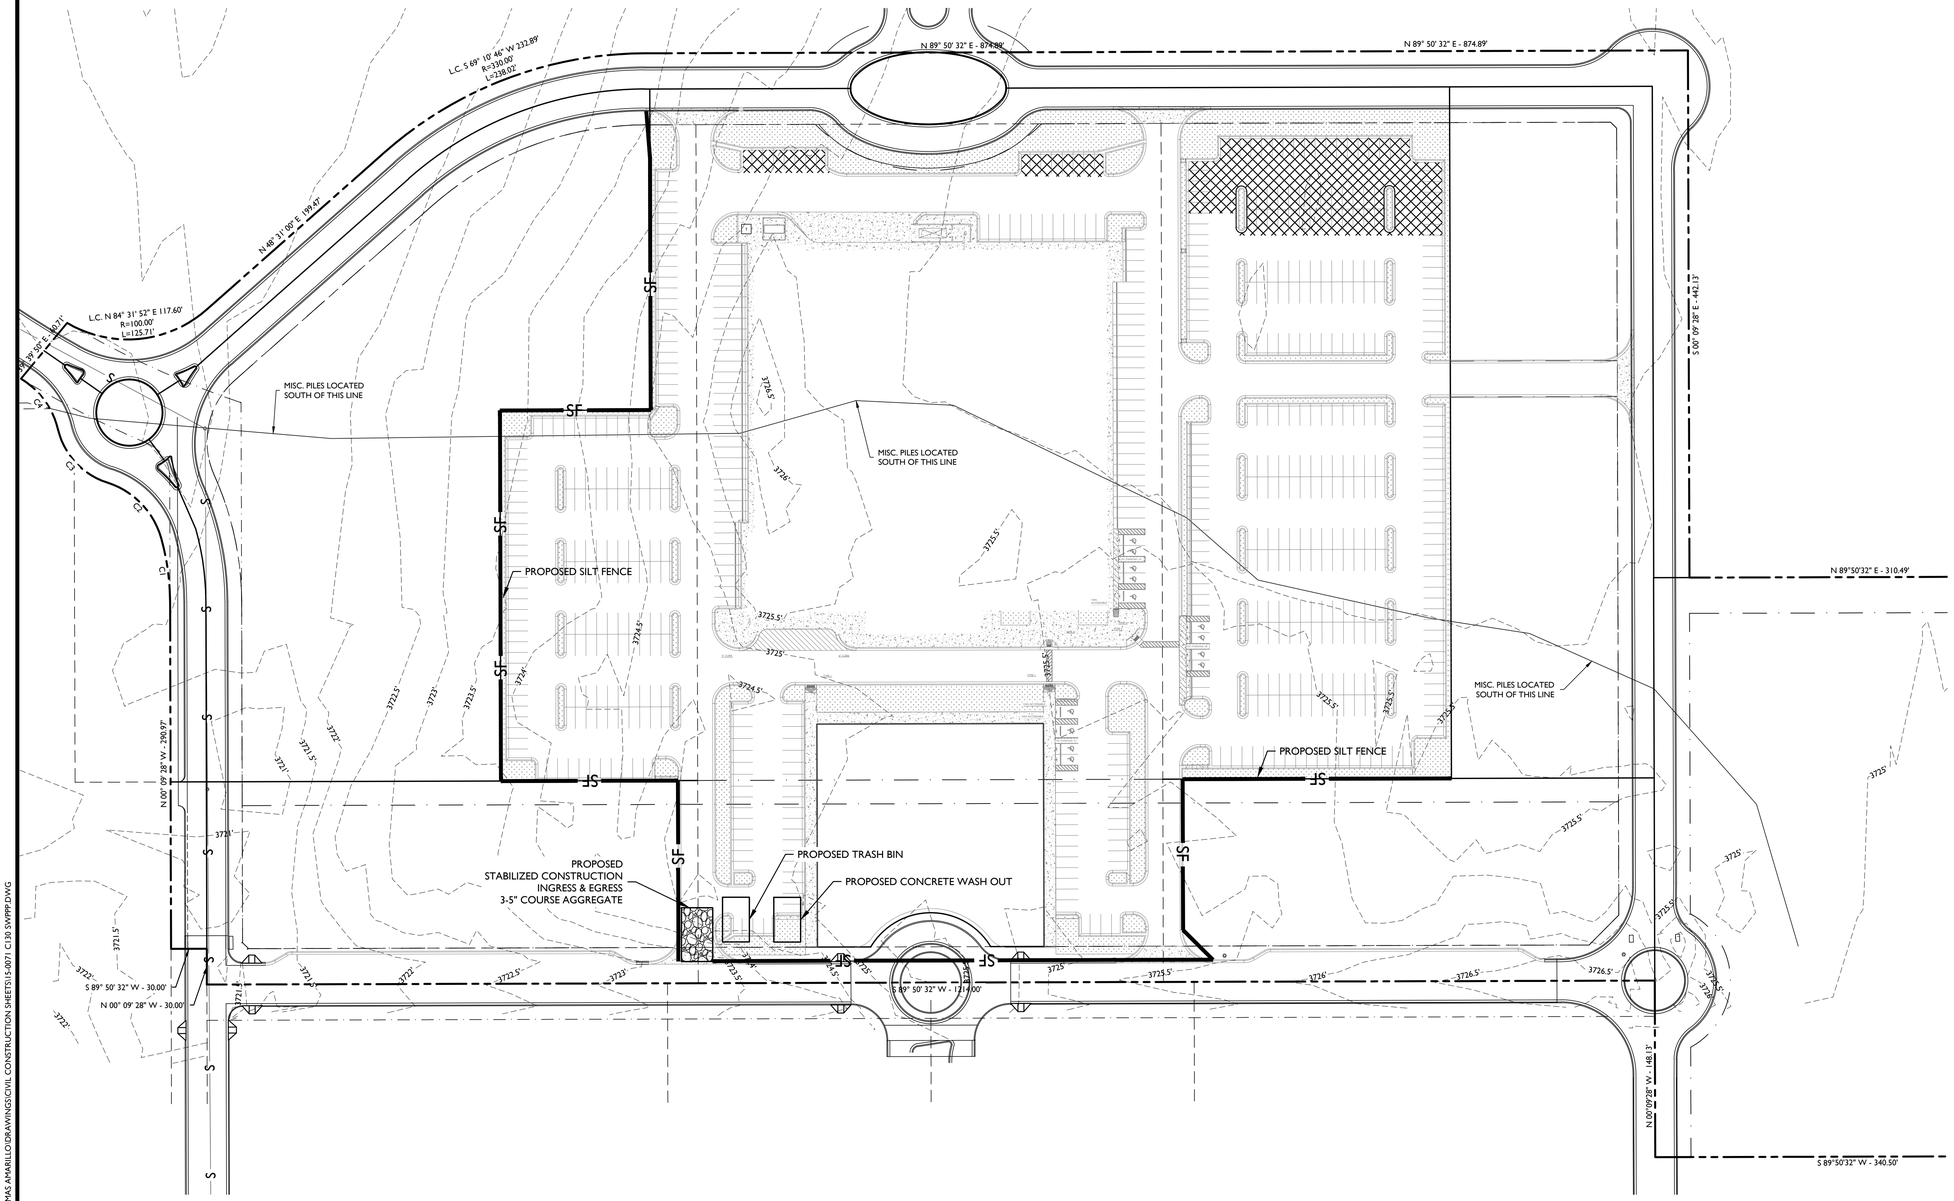

LEGEND

- DENOTES SET 1/2-INCH IRON ROD
- DENOTES FOUND MONUMENT AS NOTED
- DENOTES EXISTING WATER METER
- DENOTES EXISTING WATER VALVE
- DENOTES EXISTING MANHOLE
- DENOTES EXISTING GAS MARKER
- DENOTES BOUNDARY LINE
- DENOTES BOUNDARY LINE
- DENOTES EASEMENT LINE
- DENOTES EXISTING CONTOURS
- DENOTES EXISTING SEWER LINE
- DENOTES PROPOSED SILT FENCE
- DENOTES PROPOSED CONSTRUCTION ENTRANCE

GENERAL NOTES:

1). IT IS THE INTENT OF THE INFORMATION PROVIDED ON THIS SHEET AND WITHIN THE SPECIFICATIONS TO BE USED AS THE GENERAL GUIDELINES OF THE STORM WATER POLLUTION PREVENTION PLAN FOR THIS PROJECT TO ESTABLISH A MINIMUM BASIS OF THE COMPLIANCE WITH TPDES REGULATIONS. THE CONTRACTOR SHALL FILE NOTICE OF INTENT (NOI) TO BE COVERED BY TDPES CONSTRUCTION GENERAL PERMIT, TXR 150000.

2). THE STORM WATER POLLUTION PREVENTION PLAN SHOULD ADDRESS THREE GOALS: TO DIVERT WATER FROM UPSLOPE AREAS AROUND DISTURBED AREAS OF THE SITE, TO LIMIT EXPOSURE OF DISTURBED AREAS TO THE SHORTEST DURATION POSSIBLE, AND TO REMOVE SEDIMENT FROM STORM WATER BEFORE IT LEAVES THE SITE.

3). THE CONTRACTOR SHALL MAKE THE STORM WATER POLLUTION PREVENTION PLAN AVAILABLE, UPON REQUEST, TO THE TCEQ.

4). THE CONTRACTOR MUST AMEND THE STORM WATER POLLUTION PREVENTION PLAN WHENEVER THERE IS A CHANGE IN DESIGN, CONSTRUCTION, OPERATION, OR MAINTENANCE OF THE PLAN, OR WHEN THE EXISTING PLAN PROVES INEFFECTIVE. MODIFICATIONS INCLUDING DESIGN AND ALL ADDITIONAL MATERIALS AND WORK SHALL BE ACCOMPLISHED BY THE CONTRACTOR AT NO ADDITIONAL EXPENSE TO THE OWNER. NO CHANGE TO EROSION CONTROL MEASURES SHOWN ON THESE PLANS AND SPECIFICATIONS SHALL BE MADE WITHOUT CONSENT OF OWNER AND ENGINEER.

5). STABILIZATION MEASURES ARE TO BE INSPECTED AT A MINIMUM OF ONCE EVERY SEVEN DAYS AND WITHIN 24 HOURS AFTER ANY STORM EVENT GREATER THAN 0.5 INCHES. REPAIRS OF INADEQUACIES REVEALED BY THE INSPECTIONS MUST BE IMPLEMENTED WITHIN SEVEN CALENDAR DAYS FOLLOWING THE INSPECTION.

6). AN INSPECTION REPORT THAT SUMMARIZES INSPECTION ACTIVITIES AND IMPLEMENTATION OF THE STORM WATER POLLUTION PREVENTION PLAN SHALL BE MAINTAINED AND MADE PART OF THE PLAN.

7). ALL CONTRACTORS AND SUBCONTRACTORS IDENTIFIED IN THE PLAN MUST CERTIFY AS TO AN UNDERSTANDING OF THE NPDES CONSTRUCTION GENERAL PERMIT BEFORE CONDUCTING ANY ACTIVITY IDENTIFIED IN THE STORM WATER POLLUTION PREVENTION PLAN.

8). THE CONTRACTOR SHALL ADOPT APPROPRIATE CONSTRUCTION SITE MANAGEMENT PRACTICES TO PREVENT THE DISCHARGE OF OILS, GREASE, PAINTS, GASOLINE, AND OTHER POLLUTANTS TO STORM WATER. APPROPRIATE PRACTICES CAN INCLUDE: DESIGNATING AREAS FOR EQUIPMENT MAINTENANCE AND REPAIR, REGULAR COLLECTION OF WASTES, CONVENIENTLY LOCATED WASTE RECEPTACLES, AND DESIGNATING AND CONTROL EQUIPMENT WASHING.

9). THE CONTRACTOR SHALL AMEND OR MODIFY THIS PLAN AS REQUIRED BY CONSTRUCTION MEANS, METHODS, AND SEQUENCE. MODIFICATIONS SHALL NOT COMPROMISE THE INTENT OF THE REQUIREMENTS OF THE LAW AND THIS PLAN. MODIFICATIONS SHALL NOT BE BASIS FOR ADDITIONAL COST TO THE OWNER.

10). AREAS OF CONSTRUCTION ELSEWHERE ON THE JOB SITE SHALL CONFORM TO THE DETAILS SHOWN ON THE PLANS.

11). BORROW AREAS, IF EXCAVATED, SHALL BE PROTECTED AND STABILIZED UTILIZING THE PLAN DETAILS. ALL WORK SHALL CONFORM TO GOVERNMENTAL REQUIREMENTS AND BECOME PART OF THE STORM WATER POLLUTION PREVENTION PLAN. THIS WORK SHALL BE DONE BY THE CONTRACTOR AT NO ADDITIONAL EXPENSE TO THE OWNER

12). ALL NON-PAVED AREAS SHALL BE MULCHED AND SEEDED WITH EROSION PROTECTION IMMEDIATELY UPON COMPLETION OF FINAL GRADING. THIS INCLUDES ALL DITCHES AND EMBANKMENTS. THE CONTRACTOR SHALL MAINTAIN THE FINAL GRADING AND KEEP SEEDED AREAS WATERED UNTIL FULLY ESTABLISHED AND ACCEPTED BY THE OWNER; EROSION PROTECTION SHALL BE CONSTRUCTED AS DETAILED ON THIS SHEET.

13). THE CONTRACTOR SHALL CONSTRUCT A STABILIZED CONSTRUCTION EXIT AT ALL TRAFFIC EXIT POINTS PRIOR TO EXITING ONTO ANY PAVED ROADWAY. EXIT SHALL BE CONSTRUCTED AS DETAILED ON THIS SHEET.

14). THE CONTRACTOR SHALL CONSTRUCT A SILT FENCE AT ALL LOCATIONS SHOWN ON THE PLANS. THE SILT FENCE SHALL BE CONSTRUCTED AS DETAILED ON THIS SHEET.

15). THE CONTRACTOR SHALL DESIGNATE MATERIAL AND EQUIPMENT STORAGE AREAS MUTUALLY AGREED TO BY THE OWNER. THE STORAGE AREAS SHALL BE GRADED FOR POSITIVE DRAINAGE AND THE SURFACE STABILIZED WITH A MINIMUM OF TWO INCHES OF CRUSHED ROCK OR GRAVEL. REINFORCED FILTER BARRIER SHALL BE INSTALLED AROUND THE STORAGE AREAS TO PREVENT ANY EROSION FROM LEAVING THE SITE.

Know what's **below.**
Call before you dig.

MAVERICK ENGINEERING
1909 West Wall Street, Suite "K"
Midland, Texas 79701 FIRM: F-15089
Tel: (432) 262-0999 Fax: (432) 262-0989
www.Maverick-Eng.com

BY	APPR.	DATE

REVISIONS
1 ISSUE FOR BID 05.24.17

DRAWN BY: TDE
CHECKED BY: ALM
APPROVED BY: ALM
DATE: 04/14/2016
JOB: 2015-0071

SWPPP
CINERGY CINEMAS
BEING A 9.7 TRACT OUT OF LOT 2, BLOCK 2, SECTION 63, BS&F SURVEY, CITY OF AMARILLO, POTTER COUNTY, TEXAS.

STATE OF TEXAS
ANDREW L. MELLEN
106572
LICENSED
PROFESSIONAL ENGINEER
03/03/2017

SHEET C130 OF 23

© COPYRIGHT 2016 ALL RIGHTS RESERVED

F:\2015\15007-JEFF BENSON-CINERGY CINEMAS AMARILLO\DRAWINGS\CIVIL CONSTRUCTION SHEETS\15-0071 C130 SWPPP.DWG