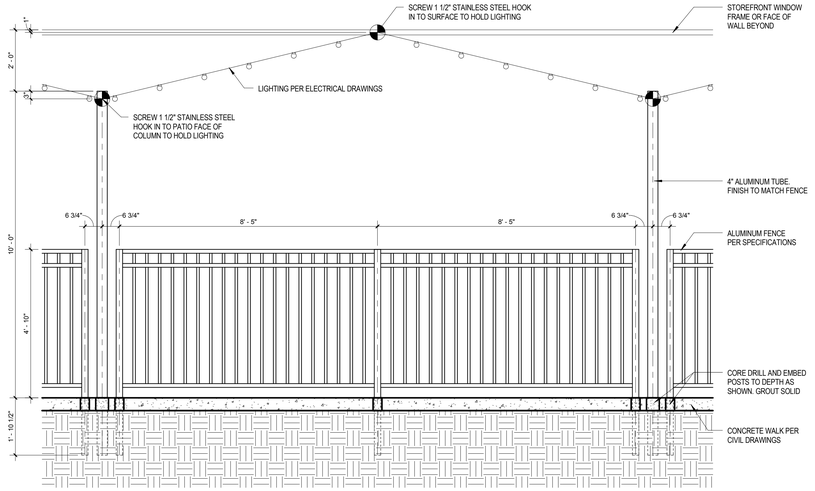

4 PATIO FENCE AND LIGHTING ELEVATION
1/2" = 1'-0"

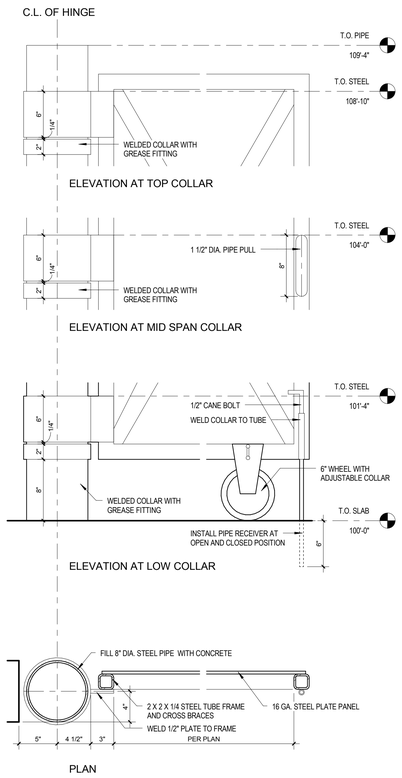

3 TRASH ENCLOSURE GATE
1 1/2" = 1'-0"

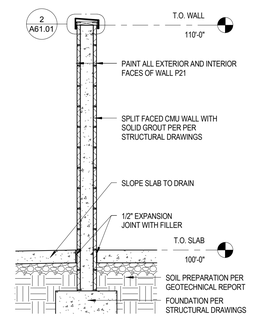

6 TRASH ENCLOSURE SECTION
1/2" = 1'-0"

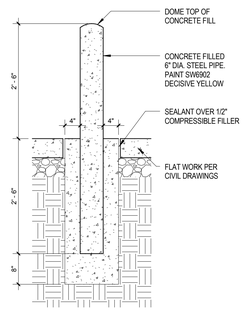

5 BOLLARD DETAIL
3/4" = 1'-0"

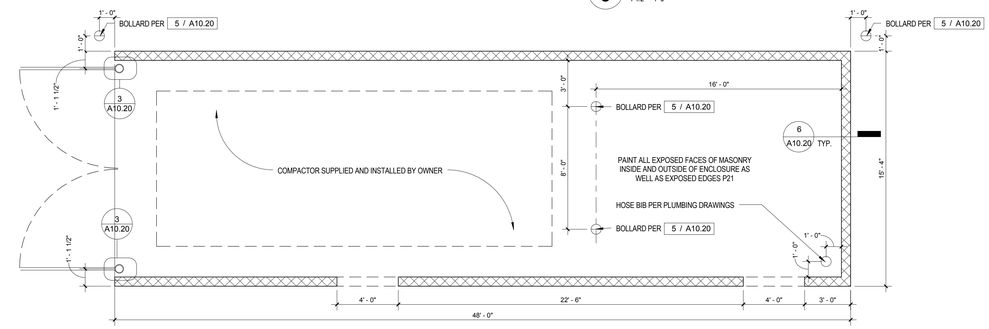

2 TRASH ENCLOSURE PLAN
1/4" = 1'-0"

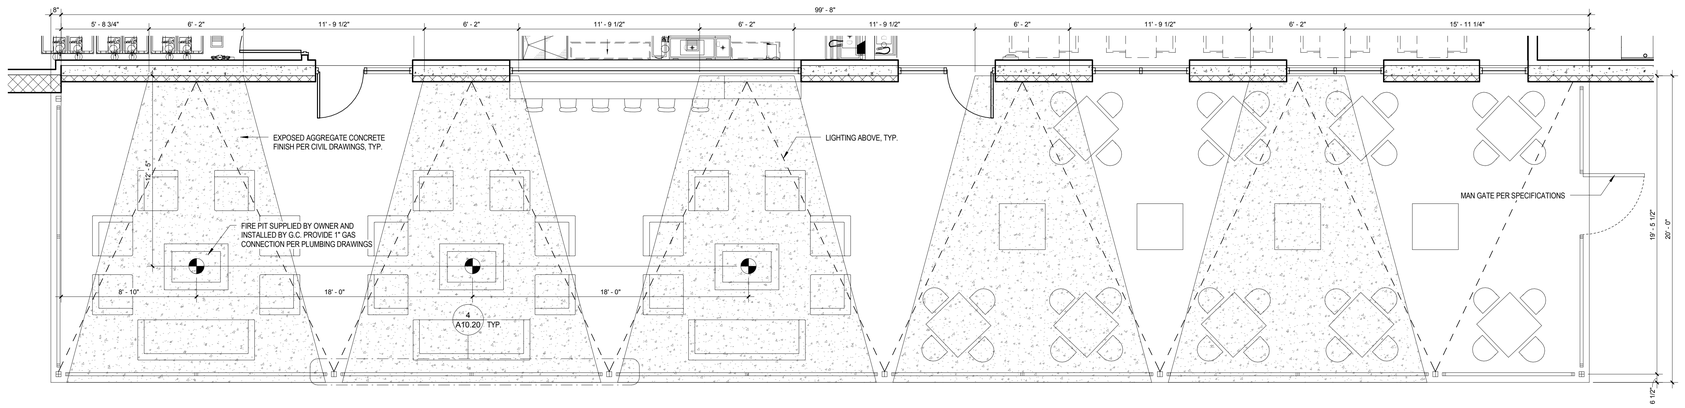

1 ENLARGED PATIO PLAN
1/4" = 1'-0"

ARCHITECT
5G Studio Collaborative, LLC..
800 Jackson St., Suite 500
Dallas, TX 75202
Ian Means 214-646-1508

STRUCTURAL ENGINEER
Hunt & Joiner, Inc..
1120 Capitol of Texas Highway Suite 100
Austin, TX 78746
Colin Edwards 512-358-8788

MEP ENGINEER
Envirodesign
900 Ranch Road 620 South, Suite C101-301
Austin, TX 78734
Sam Patton 512-693-9015

CIVIL ENGINEER
Maverick Engineering
1909 West Wall Street, Suite K
Midland, TX 79701
Andrew Mellon 432-262-0999

OWNER
Cinergy Cinemas & Entertainment
5720 LBJ Freeway, Suite 625
Dallas, TX 75240
Jeffrey Benson 469-804-7475

REV.	DATE	ISSUE TITLE
	05.12.17	ISSUE FOR PERMIT
	05.24.17	ISSUE FOR BID

REGISTERED ARCHITECT MICHAEL VOELKEL 17805 STATE OF TEXAS

CINERGY AMARILLO

SITE DETAILS

ARA007 PROJECT NUMBER

A10.20 SHEET NUMBER