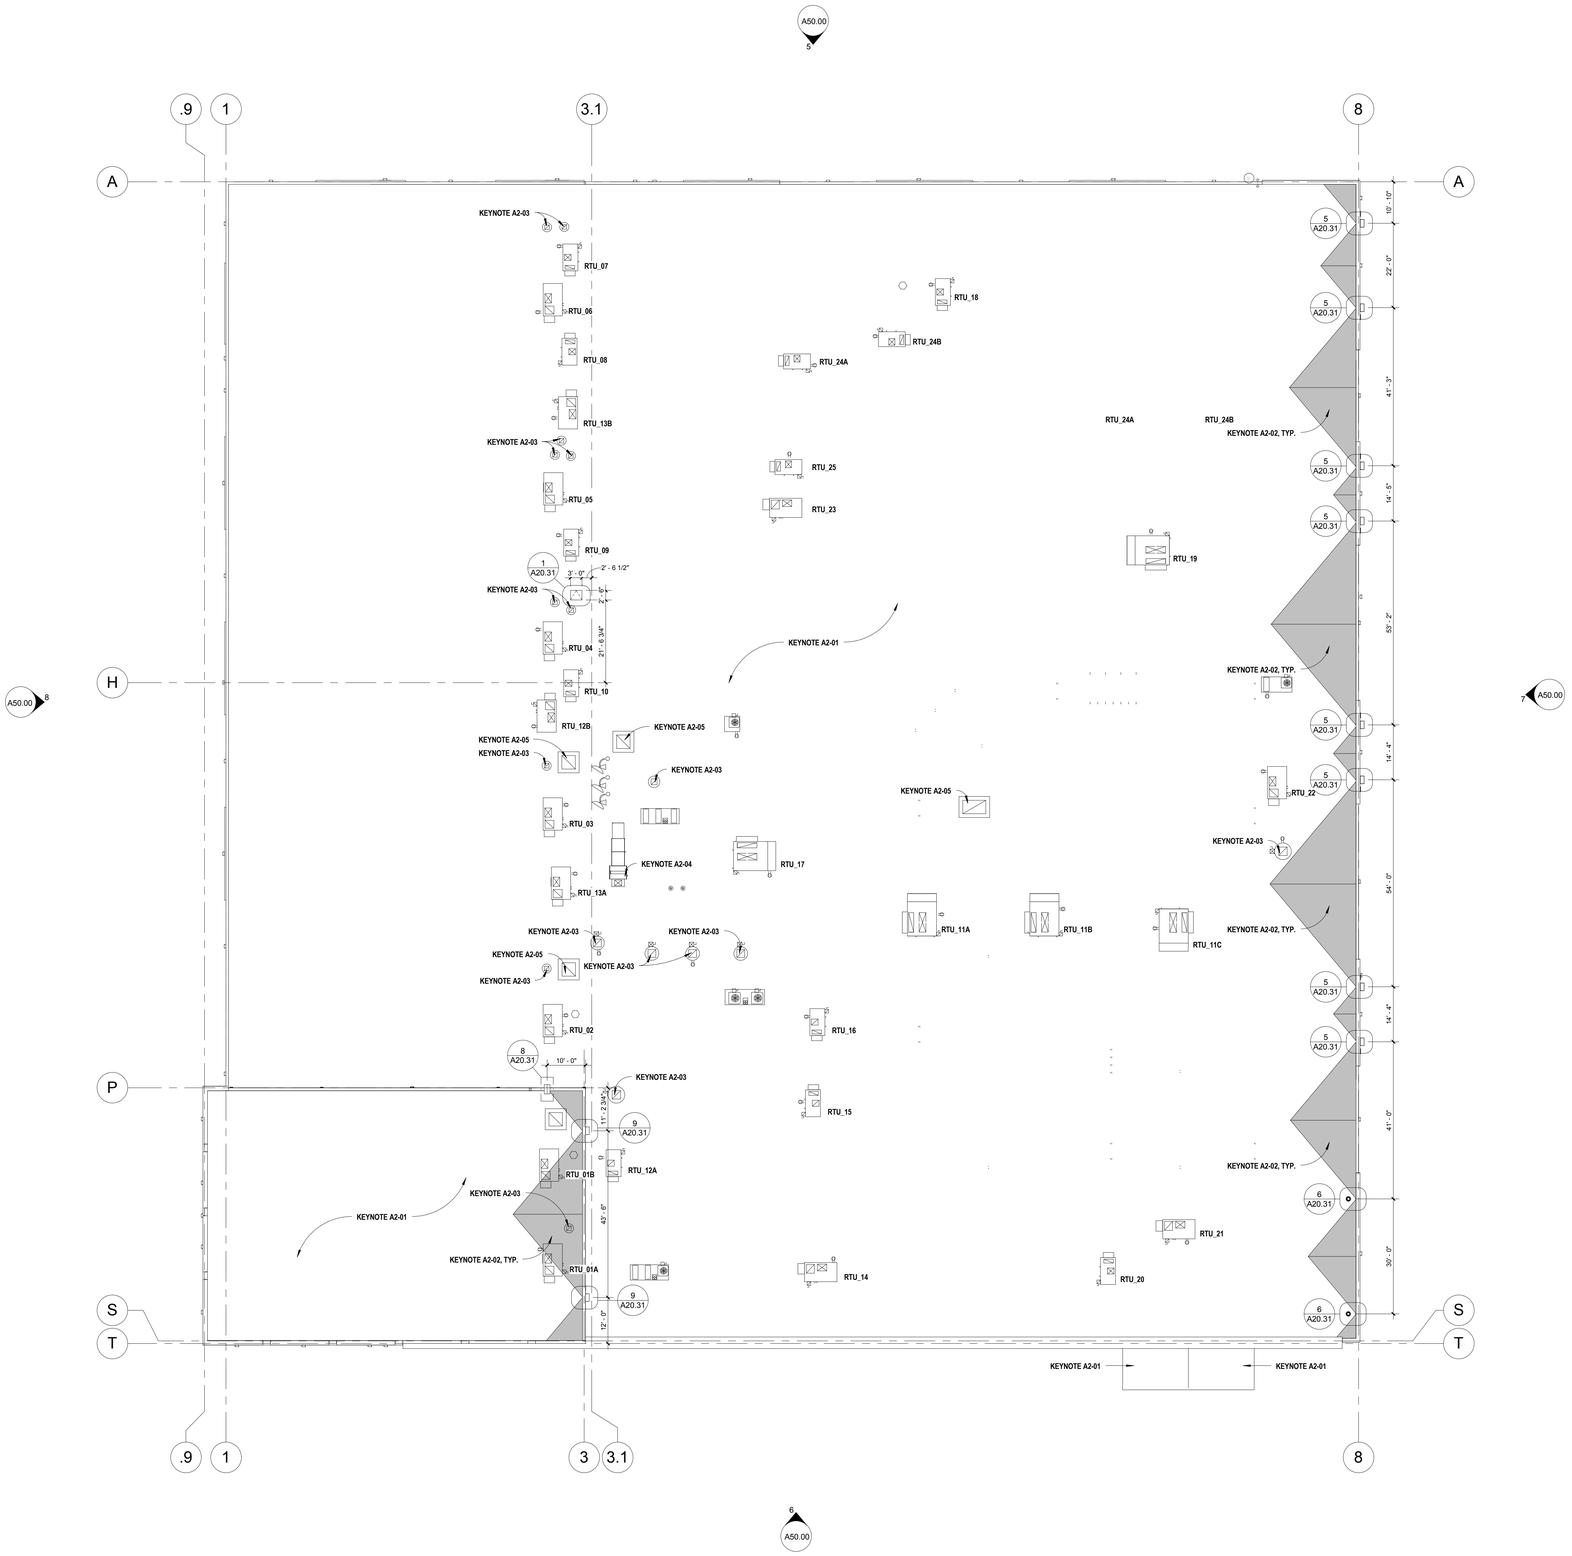

3 ROOF PLAN
1/16" = 1'-0"

True North

Project North

A2-01 SLOPE ROOF 1/4" PER FOOT MINIMUM

A2-02 SLOPE CRICKET 1/4" PER FOOT MINIMUM

A2-03 EXHAUST FAN

A2-04 MAKE UP AIR UNIT

2 KEYNOTES
12" = 1'-0"

A INSTALL MANUFACTURER'S STANDARD WALK PADS AT PERIMETER OF ALL ROOF TOP UNITS AND PROVIDE WALK PADS TO CONNECT ALL UNITS TO ROOF HATCH.

B INSTALL CRICKET AT UPSIDE OF ALL MECHANICAL CURBS TO PROVIDE POSITIVE DRAINAGE AROUND CURBS. CRICKET TO SLOPE 1/4" PER FOOT MINIMUM.

C CLEAN AND PAINT GAS LINE ON ROOF SW6911 CONFIDENT YELLOW.

D CONTRACTOR SHALL LABEL ALL ROOF TOP EQUIPMENT PER MECHANICAL DRAWINGS.

E SEE 4 / A20.31 FOR TYPICAL PENETRATION DETAIL.

F SEE 3 / A20.31 FOR TYPICAL MECHANICAL CURB DETAIL. SEE MECHANICAL DRAWINGS FOR ADDITIONAL INFORMATION.

1 GENERAL NOTES
12" = 1'-0"

ARCHITECT
5G Studio Collaborative, LLC..
800 Jackson St., Suite 500
Dallas, TX 75202
Ian Means 214-646-1508

STRUCTURAL ENGINEER
Hunt & Joiner, Inc..
1120 Capitol of Texas Highway Suite 100
Austin, TX 78746
Colin Edwards 512-358-8788

MEP ENGINEER
Envirodesign
900 Ranch Road 620 South, Suite C101-301
Austin, TX 78734
Sam Patton 512-693-9015

CIVIL ENGINEER
Maverick Engineering
1909 West Wall Street, Suite K
Midland, TX 79701
Andrew Mellon 432-262-0999

OWNER
Cinergy Cinemas & Entertainment
5720 LBJ Freeway, Suite 625
Dallas, TX 75240
Jeffrey Benson 469-804-7475

REV.	DATE	ISSUE TITLE
	05.12.17	ISSUE FOR PERMIT
	05.24.17	ISSUE FOR BID

REGISTERED ARCHITECT MICHAEL VOGEL 17805 STATE OF TEXAS

CINERGY AMARILLO

ROOF PLAN

ARA007 PROJECT NUMBER

A20.30 SHEET NUMBER