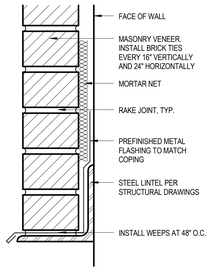

9 MASONRY LINTEL
3" = 1'-0"

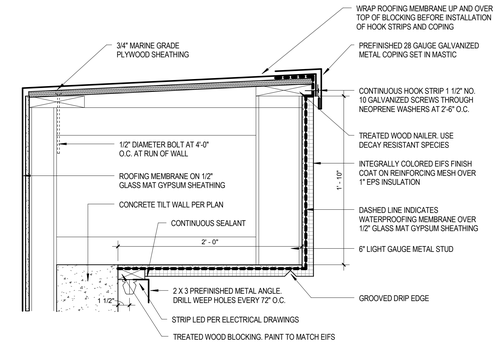

7 FURRING DETAIL
1 1/2" = 1'-0"

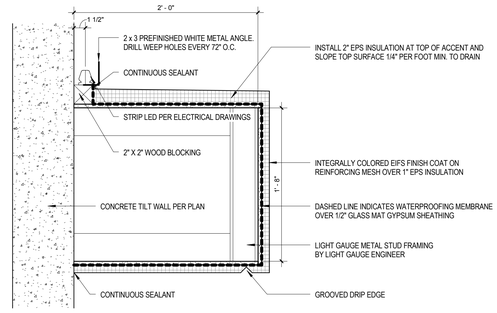

4 FURRING DETAIL
1 1/2" = 1'-0"

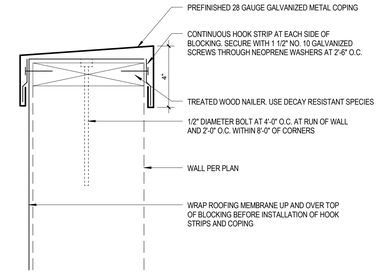

2 TYPICAL COPING
3" = 1'-0"

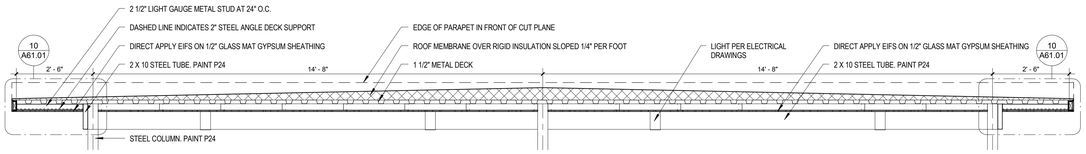

6 ENTRY CANOPY SECTION
1/2" = 1'-0"

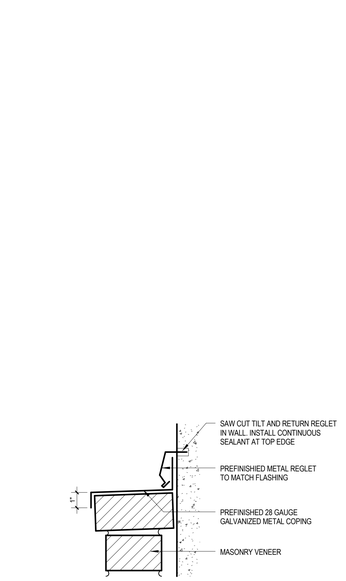

12 BRICK SILL
3" = 1'-0"

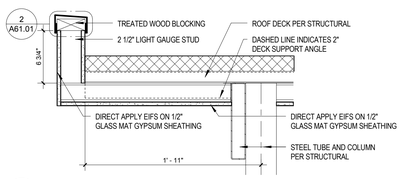

11 CANOPY EDGE AT PARAPET
1 1/2" = 1'-0"

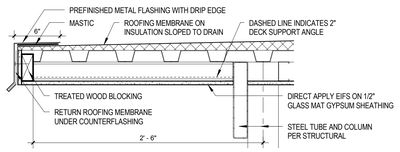

10 CANOPY EDGE AT DRAIN
1 1/2" = 1'-0"

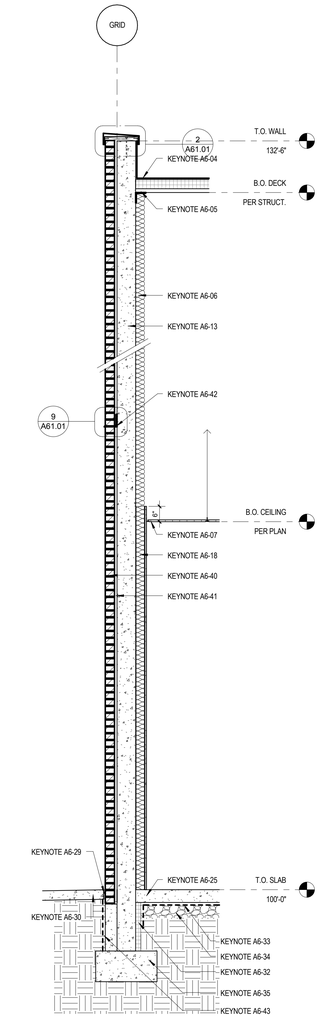

8 EXTERIOR WALL SECTION
1/2" = 1'-0"

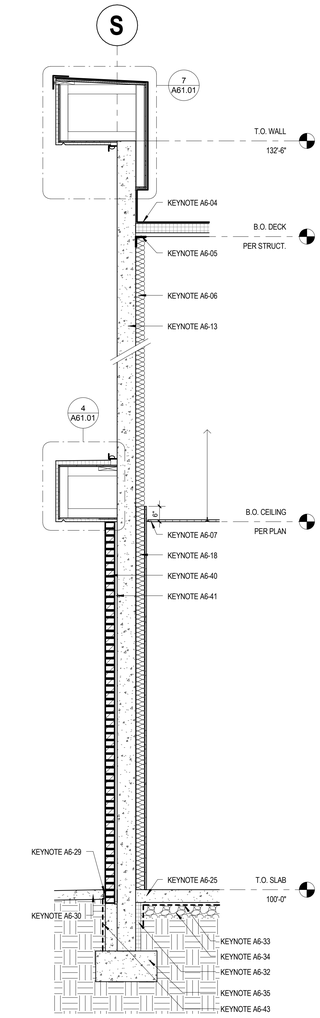

5 EXTERIOR WALL SECTION
1/2" = 1'-0"

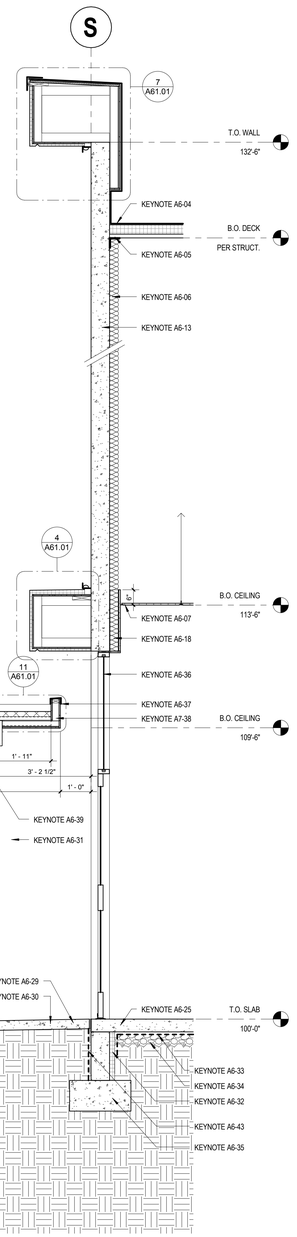

3 EXTERIOR WALL SECTION
1/2" = 1'-0"

A6-01 PREFINISHED METAL COPING
A6-02 WOOD BLOCKING
A6-03 RETURN ROOFING MEMBRANE UP FACE OF WALL AND UNDER COPING
A6-04 ROOFING MEMBRANE OVER 5" POLYISO INSULATION (R38)
A6-05 ROOF DECK AND STEEL SUPPORT PER STRUCTURAL DRAWINGS
A6-06 INSTALL CONTINUOUS 3 1/2" BATT INSULATION (R13) ABOVE CEILING
A6-07 ACOUSTICAL CEILING PER CEILING PLAN
A6-08 INSTALL CONTINUOUS 2" INSULATION (R8.3) BEHIND DRAPERY
A6-09 INSTALL CONTINUOUS 3" INSULATION (R12.5) BEHIND DRAPERY
A6-10 DRAPERY SUPPLIED AND INSTALLED BY OWNER'S VENDOR
A6-11 INSTALL CONTINUOUS 2" BLACK ACOUSTICAL INSULATION (R8.0) BEHIND SCREEN
A6-12 INSTALL CONTINUOUS 3" BLACK ACOUSTICAL INSULATION (R11.8) BEHIND SCREEN
A6-13 CONCRETE TILT WALL PER STRUCTURAL DRAWINGS
A6-14 FULLY GROUTED CMU BLOCK WALL PER STRUCTURAL DRAWINGS
A6-15 PAINTED STEEL PIPE GUARDRAIL BEYOND
A6-16 EXPANDED METAL GRATE DECKING PER STRUCTURAL DRAWINGS
A6-17 PAINT ALL EXPOSED FACES OF STAIR STEEL
A6-18 WALL TYPE PER PLAN WITH 3 1/2" BATT INSULATION (R13)
A6-19 WOOD TRIM AND BLOCKING
A6-20 WALL CARPET ON 5/8" GYPSUM BOARD OVER 1 5/8" LIGHT GAUGE METAL STUDS
A6-21 INSTALL CONTINUOUS 1 1/2" RIGID INSULATION (R9.8) BETWEEN STUDS
A6-22 WALL CARPET ON 5/8" GYPSUM BOARD OVER 2 1/2" LIGHT GAUGE METAL STUDS
A6-23 INSTALL CONTINUOUS 2 1/2" RIGID INSULATION (R15.8) BETWEEN STUDS
A6-24 POWDERCOATED METAL HANDRAIL
A6-25 CONCRETE SLAB PER STRUCTURAL DRAWINGS
A6-26 EPS GEOFOAM
A6-27 DOOR PER SCHEDULE
A6-28 RETURN FINISHES SHOWN ON INTERIOR ELEVATIONS OR FINISH SCHEDULE ON TO FACE OF WALL AT JAMB. INSTALL CORNER GUARD 'CG1' AT EXPOSED EDGE OF STUD WALL
A6-29 1/2" EXPANSION JOINT WITH COMPRESSIBLE FILLER AT PERIMETER OF BUILDING
A6-30 CONCRETE SIDEWALK SLOPED 1/4" PER FOOT FROM BUILDING PER CIVIL DRAWINGS
A6-31 PAINT ALL EXPOSED STRUCTURAL STEEL P24
A6-32 INSTALL CONTINUOUS 3" RIGID INSULATION (R10.8) 24" BELOW SLAB
A6-33 DASHED LINE INDICATES VAPOR BARRIER
A6-34 DRAINAGE LAYER PER GEOTECHNICAL REPORT
A6-35 FOUNDATION PER STRUCTURAL DRAWINGS
A6-36 ALUMINUM STOREFRONT SYSTEM
A6-37 EIFS FINISH SYSTEM ON REINFORCING MESH
A6-38 1/2 GLASS MAT GYPSUM SHEATHING ON LIGHT GAUGE STUD FRAMING
A6-39 LIGHT PER ELECTRICAL DRAWINGS
A6-40 BRICK MASONRY VENEER WITH RAKE JOINTS. INSTALL BRICK TIES EVERY 16" VERTICALLY AND 24" HORIZONTALLY.
A6-41 1" AIR GAP
A6-42 STEEL LINTEL PER STRUCTURAL DRAWINGS
A6-43 DASHED LINE INDICATES WATERPROOFING MEMBRANE

1 KEYNOTES
1/2" = 1'-0"

5G

ARCHITECT
5G Studio Collaborative, LLC..
800 Jackson St., Suite 500
Dallas, TX 75202
(CONTACT)

STRUCTURAL ENGINEER
L.A. Fuess Partners
333 Lee Parkway, Suite 300
Dallas, TX 75219
(CONTACT)

MEP ENGINEER
Envirodesign
900 Ranch Road 620 South, Suite C101-301
Austin, TX 78734
Sam Patton 512.593.9015

MEP ENGINEER
Root Engineering Services
43 FM 3356
Van Alstyne, TX 75495
Adam Harris 903.375.3303

REV.	DATE	ISSUE TITLE
	05.12.17	ISSUE FOR PERMIT
	05.24.17	ISSUE FOR BID

INCOMPLETE DOCUMENTS ARE FOR INTERIM REVIEW ONLY. NOT FOR REGULATORY APPROVAL, PERMIT OR CONSTRUCTION

CINERGY AMARILLO

EXTERIOR WALL SECTIONS

ARA007 PROJECT NUMBER

A61.01 SHEET NUMBER