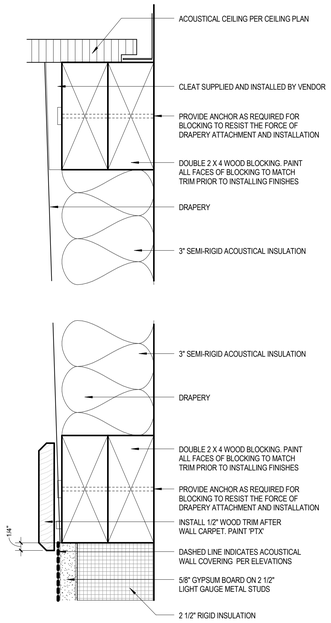

11 TRIM AND BLOCKING AT EXTERIOR WALLS (ZONE 4, 5)
6" = 1'-0"

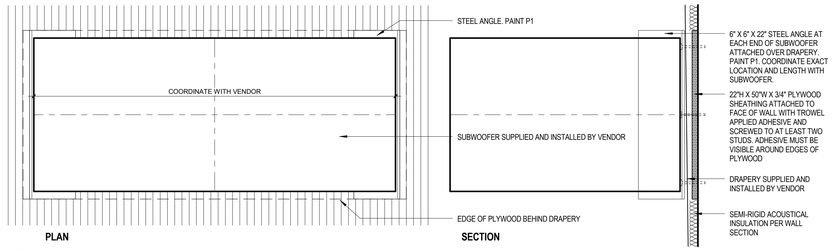

10 SUBWOOFER BRACKET
1 1/2" = 1'-0"

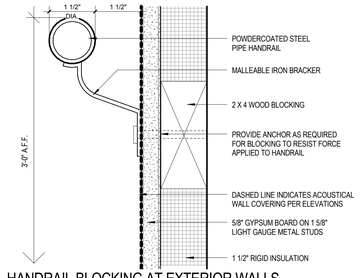

9 HANDRAIL BLOCKING AT EXTERIOR WALLS
6" = 1'-0"

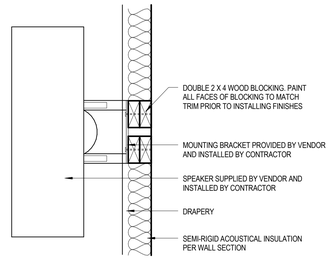

8 SPEAKER AT EXTERIOR WALL
1 1/2" = 1'-0"

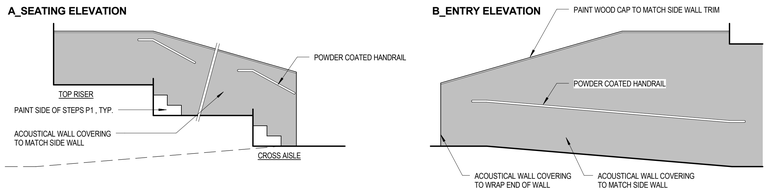

7 TYPICAL VOMITORY WALL FINISHES
1/4" = 1'-0"

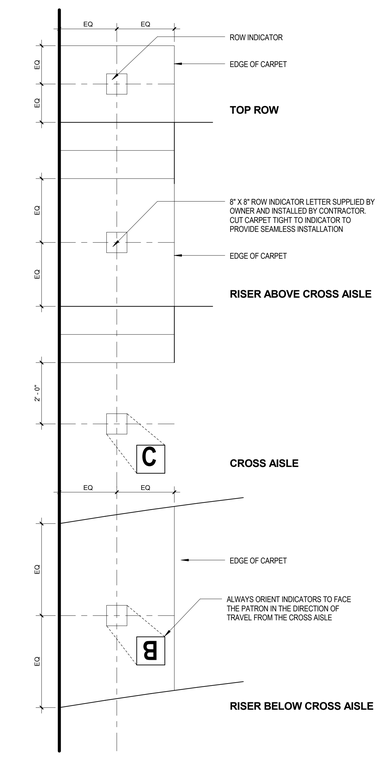

NOTE: ROW 'A' IS ALWAYS THE ROW IN THE AUDITORIUM CLOSEST TO THE SCREEN

6 ROW INDICATOR
1/2" = 1'-0"

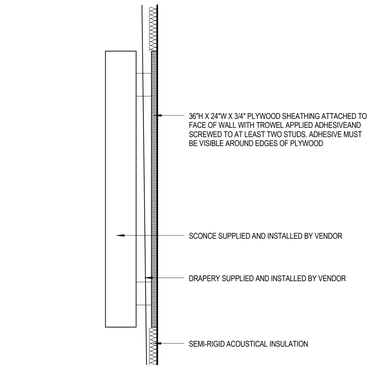

4 SPEAKER AT INTERIOR WALL
1 1/2" = 1'-0"

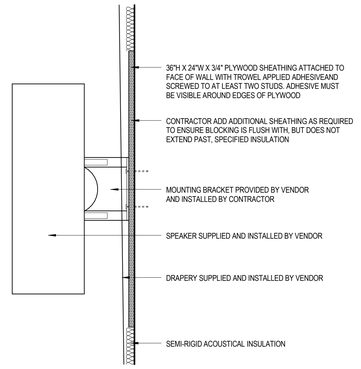

3 SPEAKER AT INTERIOR WALL
1 1/2" = 1'-0"

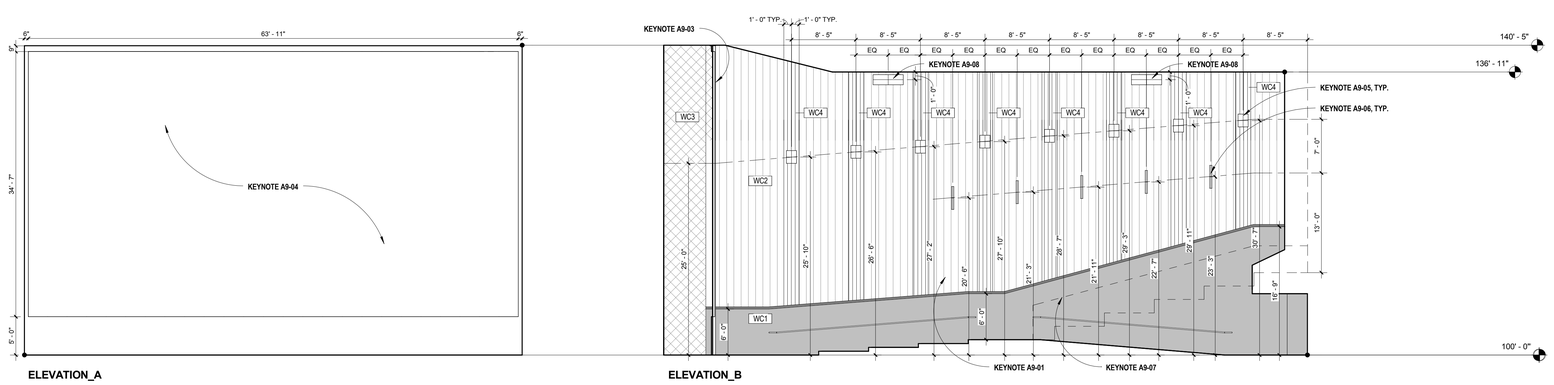

5 AUDITORIUM 01 ELEVATIONS
1/8" = 1'-0"

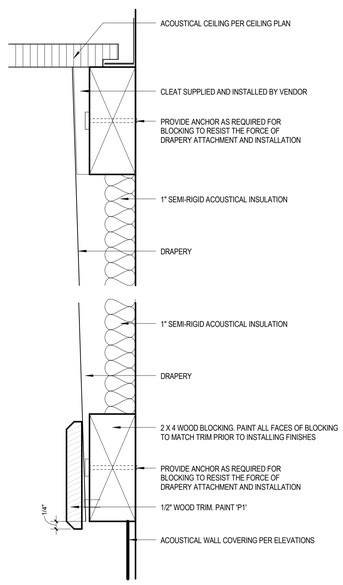

2 DRAPERY BLOCKING AND TRIM
6" = 1'-0"

A9-01 PAINTED WOOD TRIM AND INSULATION PER 2 / A90.01 AT INTERIOR WALLS
PER 11 / A90.01 AT EXTERIOR WALLS

A9-02 PAINT FACE OF RISERS AND SIDE OF STEPS 'P1'.

A9-03 INSTALL ALL WALL AND FLOOR FINISHES 1'-0" PAST EDGE OF SCREEN.

A9-04 INSTALL 'WC3' FROM FLOOR TO CEILING AT ALL WALLS BEHIND SCREEN. ALL MATERIALS BEHIND THE SCREEN NOT COVERED WITH INSULATION ARE TO BE PAINTED 'P1'. DO NOT PAINT INSULATION.

A9-05 DIMENSIONS SHOWN ARE TO CENTERLINE OF SPEAKER BRACKET. INSTALL PER 3 / A90.01

A9-06 DIMENSIONS SHOWN ARE TO CENTERLINE OF SCONCE. INSTALL PER 4 / A90.01

A9-07 DASHED LINE INDICATES EDGE OF VOMITORY BEYOND. PROVIDE VOMITORY WALL FINISHES PER 7 / A90.01

A9-08 SECURE WALL MOUNTED SUBWOOFER PER 10 / A90.01

1 KEYNOTES
12" = 1'-0"

ARCHITECT
5G Studio Collaborative, LLC..
800 Jackson St., Suite 500
Dallas, TX 75202
Ian Means 214-646-1508

STRUCTURAL ENGINEER
Hunt & Joiner, Inc..
1120 Capitol of Texas Highway Suite 100
Austin, TX 78746
Colin Edwards 512-358-8788

MEP ENGINEER
Envirodesign
900 Ranch Road 620 South, Suite C101-301
Austin, TX 78734
Sam Patton 512-693-9015

CIVIL ENGINEER
Maverick Engineering
1909 West Wall Street, Suite K
Midland, TX 79701
Andrew Mellon 432-262-0999

OWNER
Cinergy Cinemas & Entertainment
5720 LBJ Freeway, Suite 625
Dallas, TX 75240
Jeffrey Benson 469-804-7475

REV.	DATE	ISSUE TITLE
	05.12.17	ISSUE FOR PERMIT
	05.24.17	ISSUE FOR BID

REGISTERED ARCHITECT MICHAEL VOELKEL 17805 STATE OF TEXAS

CINERGY AMARILLO

AUDITORIUM
ELEVATIONS

ARA007 PROJECT NUMBER

A90.01 SHEET NUMBER