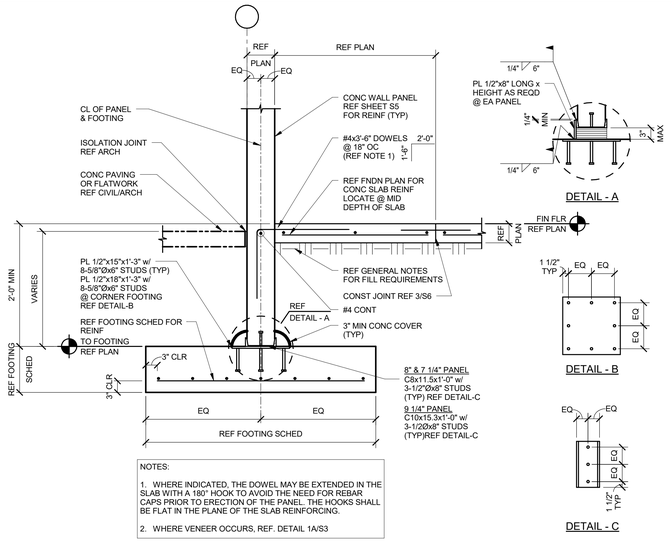

1 EXTERIOR FOOTING SECTION
3/4" = 1'-0"

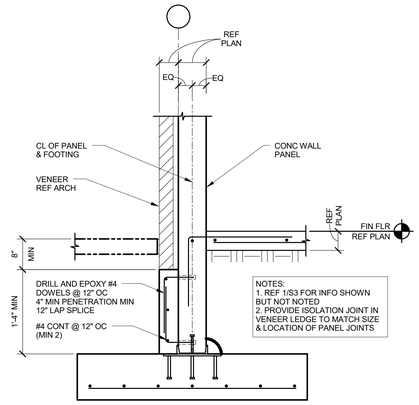

2 VENEER LEDGE SECTION
3/4" = 1'-0"

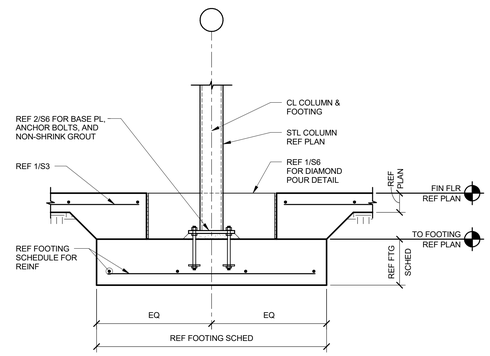

3 COLUMN FOOTING SECTION
3/4" = 1'-0"

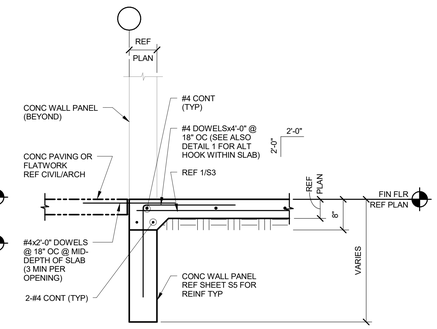

4 PANEL OPENING SECTION
3/4" = 1'-0"

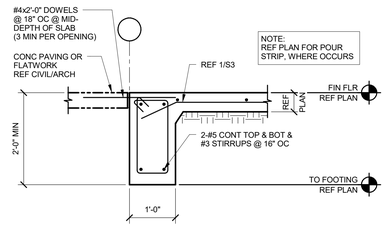

5 GRADE BEAM SECTION
3/4" = 1'-0"

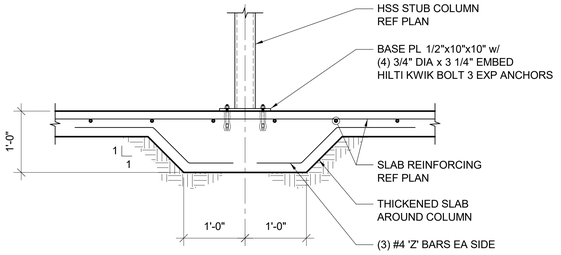

6 THICKENED SLAB AT STUB COLUMNS
1" = 1'-0"

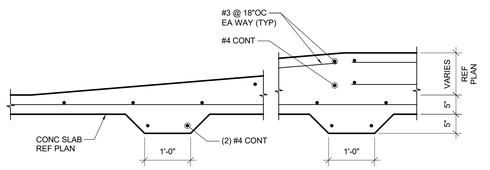

7 SECTION AT RAMP
3/4" = 1'-0"

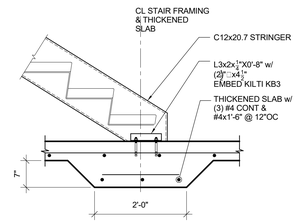

8 STRINGER AT FOUNDATION
3/4" = 1'-0"

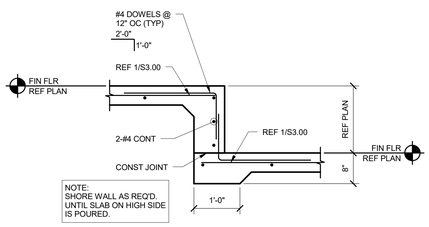

9 FLOOR STEP SECTION
3/4" = 1'-0"

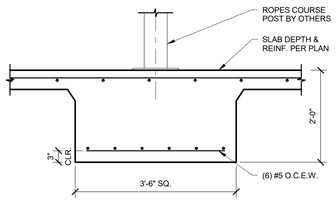

10 FOOTING AT ROPES COURSE COLUMN
3/4" = 1'-0"

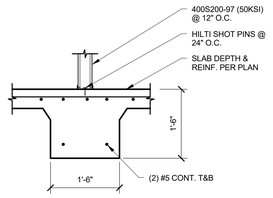

11 FOOTING AT LOADBEARING STUD WALL
3/4" = 1'-0"

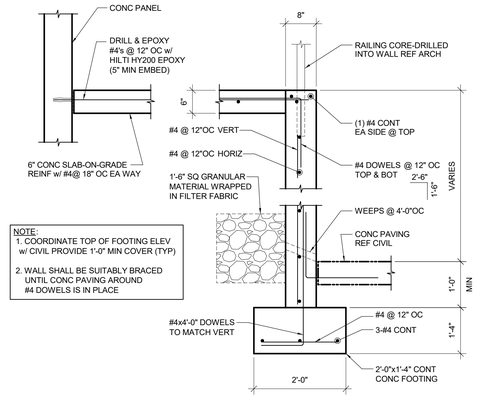

12 SECTION AT EXT. RAMP
3/4" = 1'-0"

ARCHITECT
5G Studio Collaborative, LLC..
800 Jackson St., Suite 500
Dallas, TX 75202
(CONTACT)

STRUCTURAL ENGINEER
L.A. Fuess Partners
333 Lee Parkway, Suite 300
Dallas, TX 75219
(CONTACT)

MEP ENGINEER
Root Engineering Services
43 FM 3356
Van Alstyne, TX 75495
Adam Harris 903.375.3303

05-24-2017

STATE OF TEXAS
COLIN B. EDWARDS
90916
LICENSED
PROFESSIONAL ENGINEER

PROJECT NO. 15264 TX REG#2423
HUNT & JOINER, INC.
Consulting Structural Engineers

REV.	DATE	ISSUE TITLE
1	05-24-17	ISSUE FOR BID

INCOMPLETE DOCUMENTS ARE FOR INTERIM REVIEW ONLY. NOT FOR REGULATORY APPROVAL, PERMIT OR CONSTRUCTION

CINERGY AMARILLO

TYPICAL FOUNDATION SECTIONS

XXXXX PROJECT NUMBER

S3 SHEET NUMBER