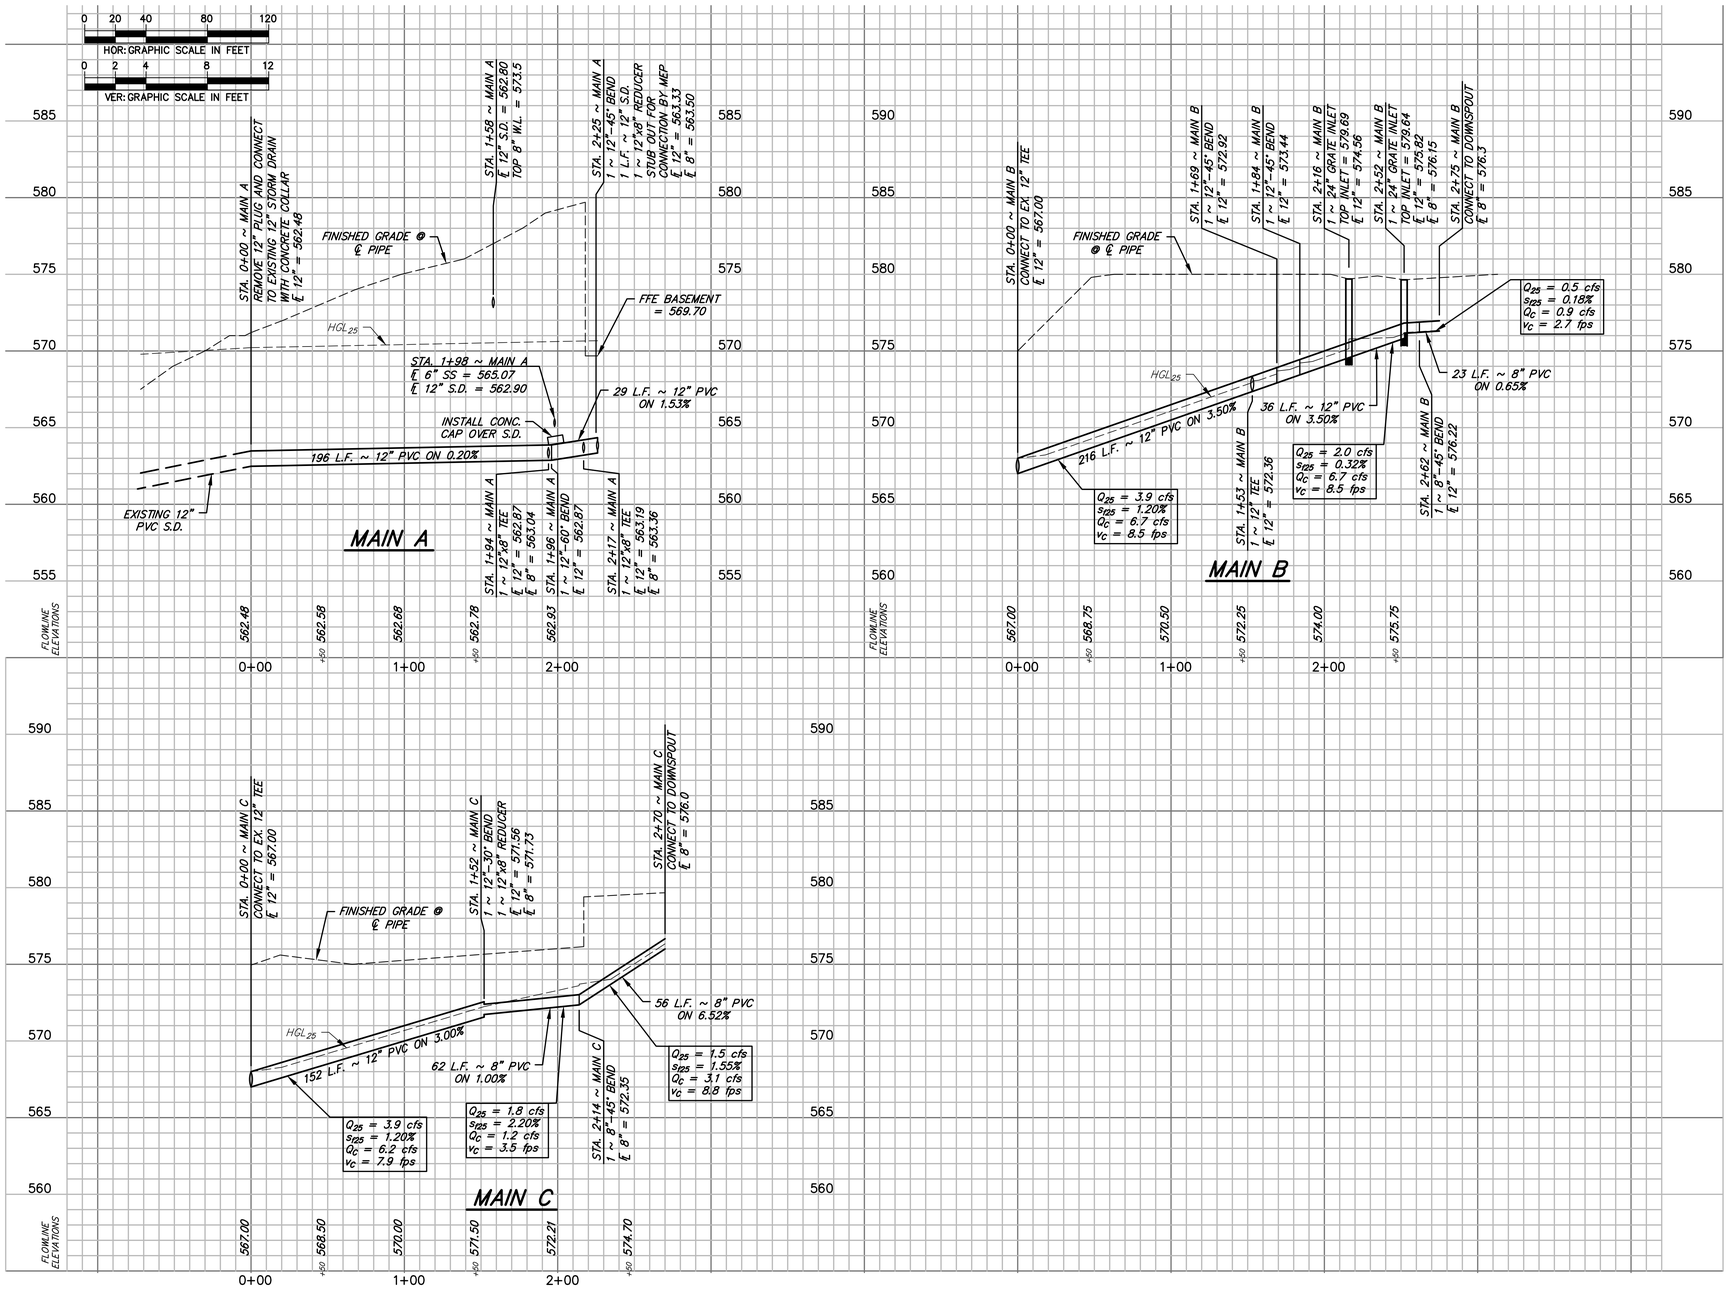

REES

1025 N. Stemmons Freeway, Suite 737
Dallas, Texas 75207
214 522 7337 main

ARCHITECTURE PLANNING INTERIORS

Civil Engineer

SCHRICKEL, ROLLINS AND ASSOCIATES, INC.
1161 CORPORATE DRIVE WEST
SUITE 200
ARLINGTON, TEXAS 76006
P: 817.649.3216

Mechanical, Electrical, Plumbing Engineer

MEP SYSTEMS
918 DRAGON STREET
DALLAS, TEXAS 75207
P: 214.915.0929

Structural Engineer

2948 N. STEMMONS FREEWAY
DALLAS, TEXAS 75247
P: 214.637.6299

Kitchen Consultant

PROFITABLE FOOD FACILITIES
14026 Donart Drive
POWAY, CALIFORNIA 92064
P: 858.748.7333

A/V Consultant

ACHIEVE AV, INC.
730 Wond Dr.
CEDAR HILL, TEXAS 75104
P: 214.884.5951

ARLINGTON
THE AMERICAN DREAM CITY

CHESTER W. DITTO GOLF COURSE CLUBHOUSE
CITY OF ARLINGTON
801 BROWN BLVD - ARLINGTON, TX 76011

No.	Date
Revisions	

Project No. 21538.00

Drawn
- CH
- XT
- MW
- HP

Architect

Checked
- MDS

Approved

STATE OF TEXAS
MARY D. STONE
42252
REGISTERED
PROFESSIONAL ENGINEER
10-25-17
Schrickel, Rollins and Associates, Inc.
Texas Registered Engineering Firm F-525
Engineer

Key:

CONSTRUCTION DOCUMENTS

Title:

PRIVATE STORM DRAIN PROFILE

Drawing No.

C1.03

Issue Date
OCTOBER 25, 2017

© COPYRIGHT REES ASSOCIATES, INC. 2017