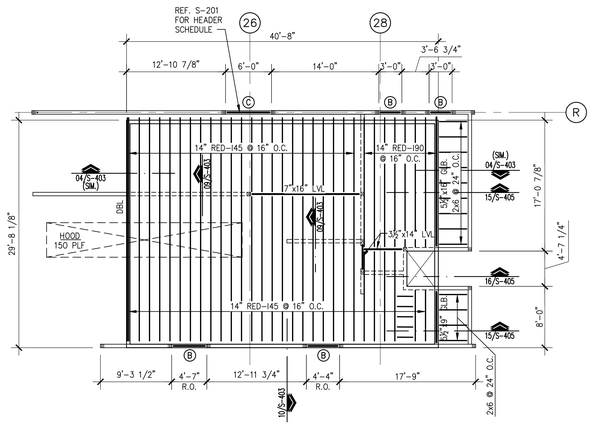

02 ATTIC FLOOR FRAMING PLAN
SCALE: 1/8"=1'-0"

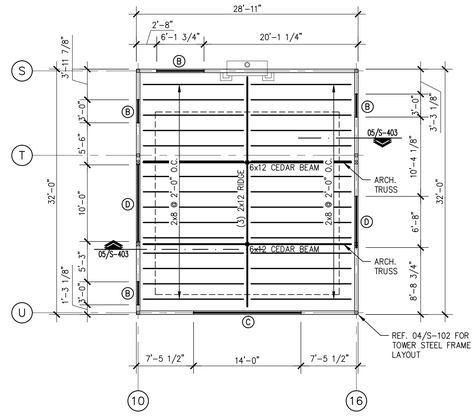

03 TOWER LOW FRAMING PLAN
SCALE: 1/8"=1'-0"

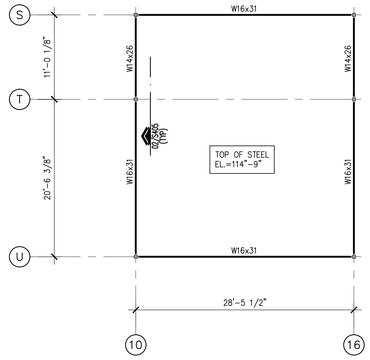

04 TOWER STEEL FRAME
SCALE: 1/8"=1'-0"

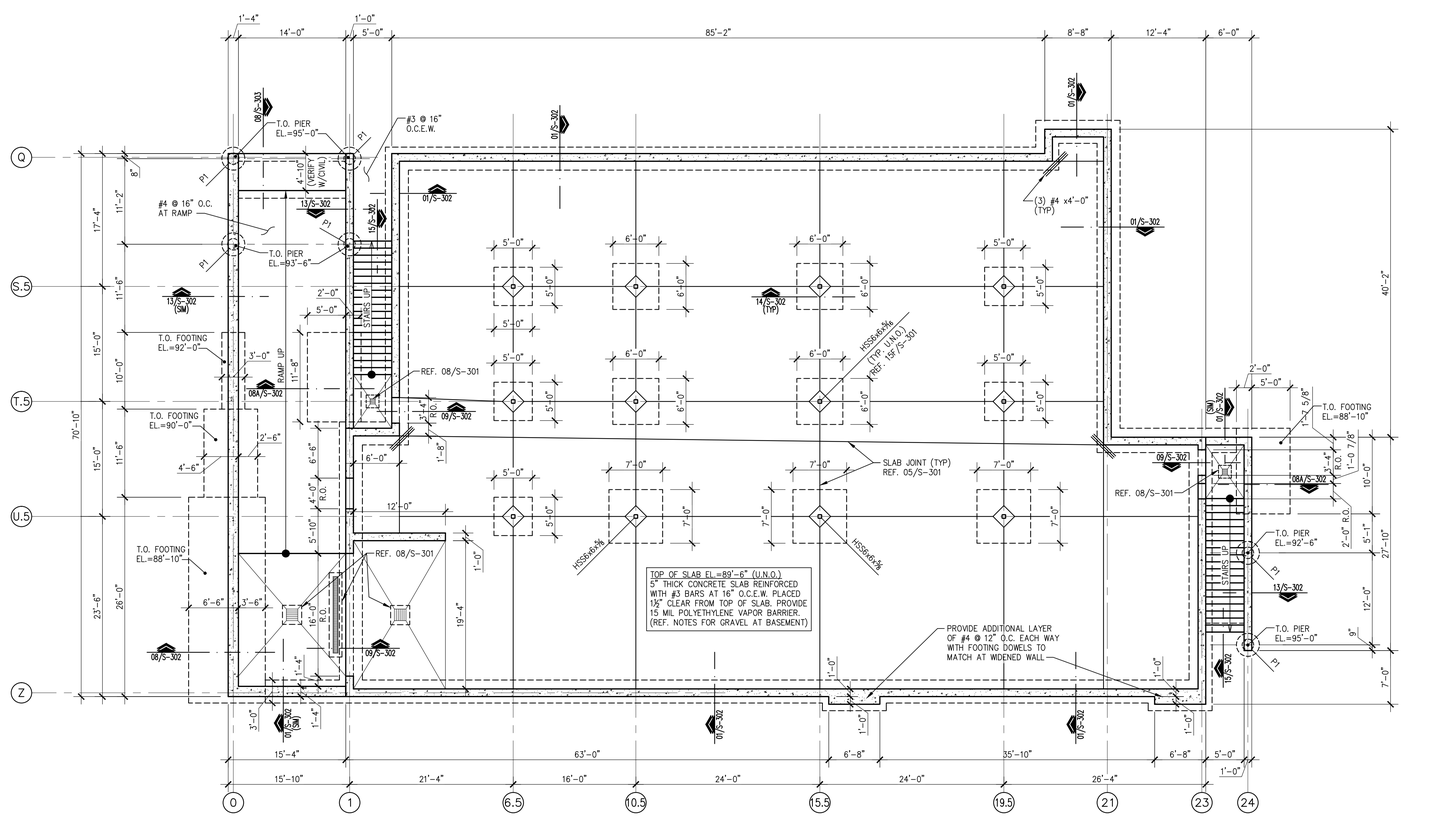

01 BASEMENT FOUNDATION/SLAB PLAN
SCALE: 1/8"=1'-0"

PLAN NOTES:

1. REFER TO SHEET S-001 FOR STRUCTURAL NOTES.
2. REFER TO SHEET S-002 FOR SPECIAL INSPECTIONS.
3. REFER TO SHEET S-301 FOR TYPICAL CONCRETE AND FOUNDATION DETAILS.
4. REF. 03/S-301 FOR TYPICAL PIER DETAIL.
5. REF. 04/S-301 FOR PIER SCHEDULE. ALL PIERS ARE "P1" (TYP. U.N.O.)

REES
1025 N. Stemmons Freeway, Suite 737
Dallas, Texas 75207
214 522 7337 main

ARCHITECTURE PLANNING INTERIORS

Civil Engineer
SCHRICKEL, ROLLINS AND ASSOCIATES, INC.
1161 CORPORATE DRIVE WEST SUITE 200
ARLINGTON, TEXAS 76006
P: 817.649.3216

Mechanical, Electrical, Plumbing Engineer
MEP SYSTEMS
918 DRAGON STREET
DALLAS, TEXAS 75207
P: 214.915.0929

Structural Engineer
RONALD A. ROBERTS ASSOCIATES, INC.
2948 N. STEMMONS FREEWAY
DALLAS, TEXAS 75247
P: 214.637.6299

Kitchen Consultant
PROFITABLE FOOD FACILITIES
14026 Dorart Drive
POWAY, CALIFORNIA 92064
P: 858.748.7333

A/V Consultant
ACHIEVE AV, INC.
730 Wand Dr.
CEDAR HILL, TEXAS 75104
P: 214.884.5951

ARLINGTON
THE AMERICAN DREAM CITY

CHESTER W. DITTO GOLF COURSE CLUBHOUSE
CITY OF ARLINGTON
801 BROWN BLVD - ARLINGTON, TX 76011

No.	Date
Revisions	

Project No. 21538.00

Drawn: . . . . . Architect

Checked: -MDS . . Engineer

Approved: . . . .

Key:

□LAN NORTH NORTH

CONSTRUCTION DOCUMENTS

Title:

BASEMENT FO□NDATION□SLAB □LAN AND ME□□ANINE FLOOR FRAMING □LAN

Drawing No.

S-102

Issue Date
OCTOBER 25, 2017

© COPYRIGHT REES ASSOCIATES, INC. 2017

STATE OF TEXAS
ANDREW J. LORET
72614
LICENSED PROFESSIONAL ENGINEER
10/25/17

Ronald A. Roberts Associates, Inc.
Consulting Engineers
TX FIRM REG. #511
2948 N. Stemmons Freeway
Dallas, Texas 75247-6103
Phone: (214) 637-6299
www.rara.net

X:\PROJECTS\PROJECTS\15144 Chester Ditto Golf Course Arlington TX\Cub House\Sheets\25 Oct. 2017\15144S102.dwg, S-102, 10/25/2017 9:24:51 AM, cmbeck, DWG To PDF.pc3, ARCH Full Bleed E1 (36.00 x 42.00 Inches), 1:1