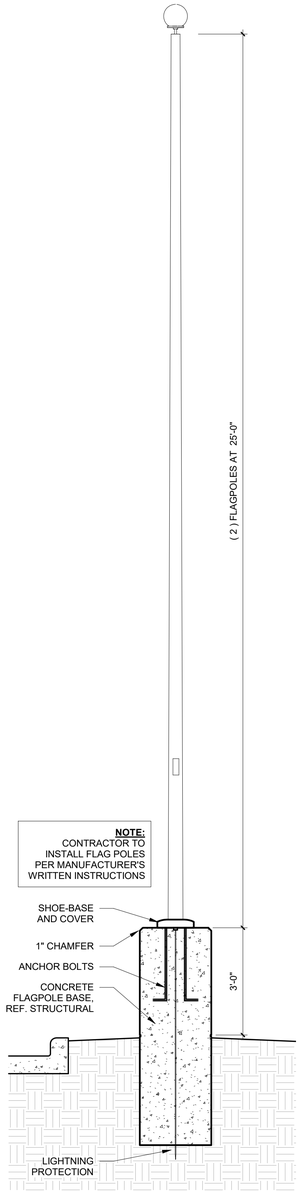

FLAGPOLE BASE SECTION 7 / A1.11
SCALE: 1/2" = 1'-0"

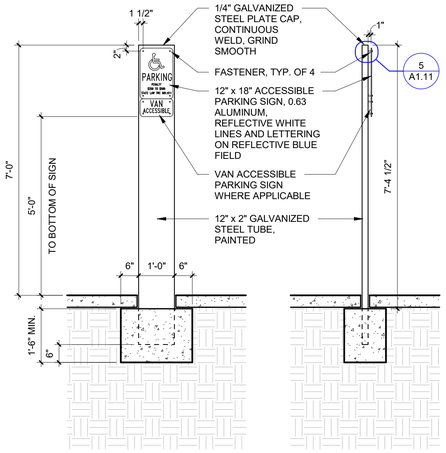

ACCESSIBLE PARKING SIGN 6 / A1.11
SCALE: 1/2" = 1'-0"

PARKING SIGN DETAIL 5 / A1.11
SCALE: 6" = 1'-0"

SLOPED TOP BOLLARD DETAIL 4 / A1.11
SCALE: 1/2" = 1'-0"

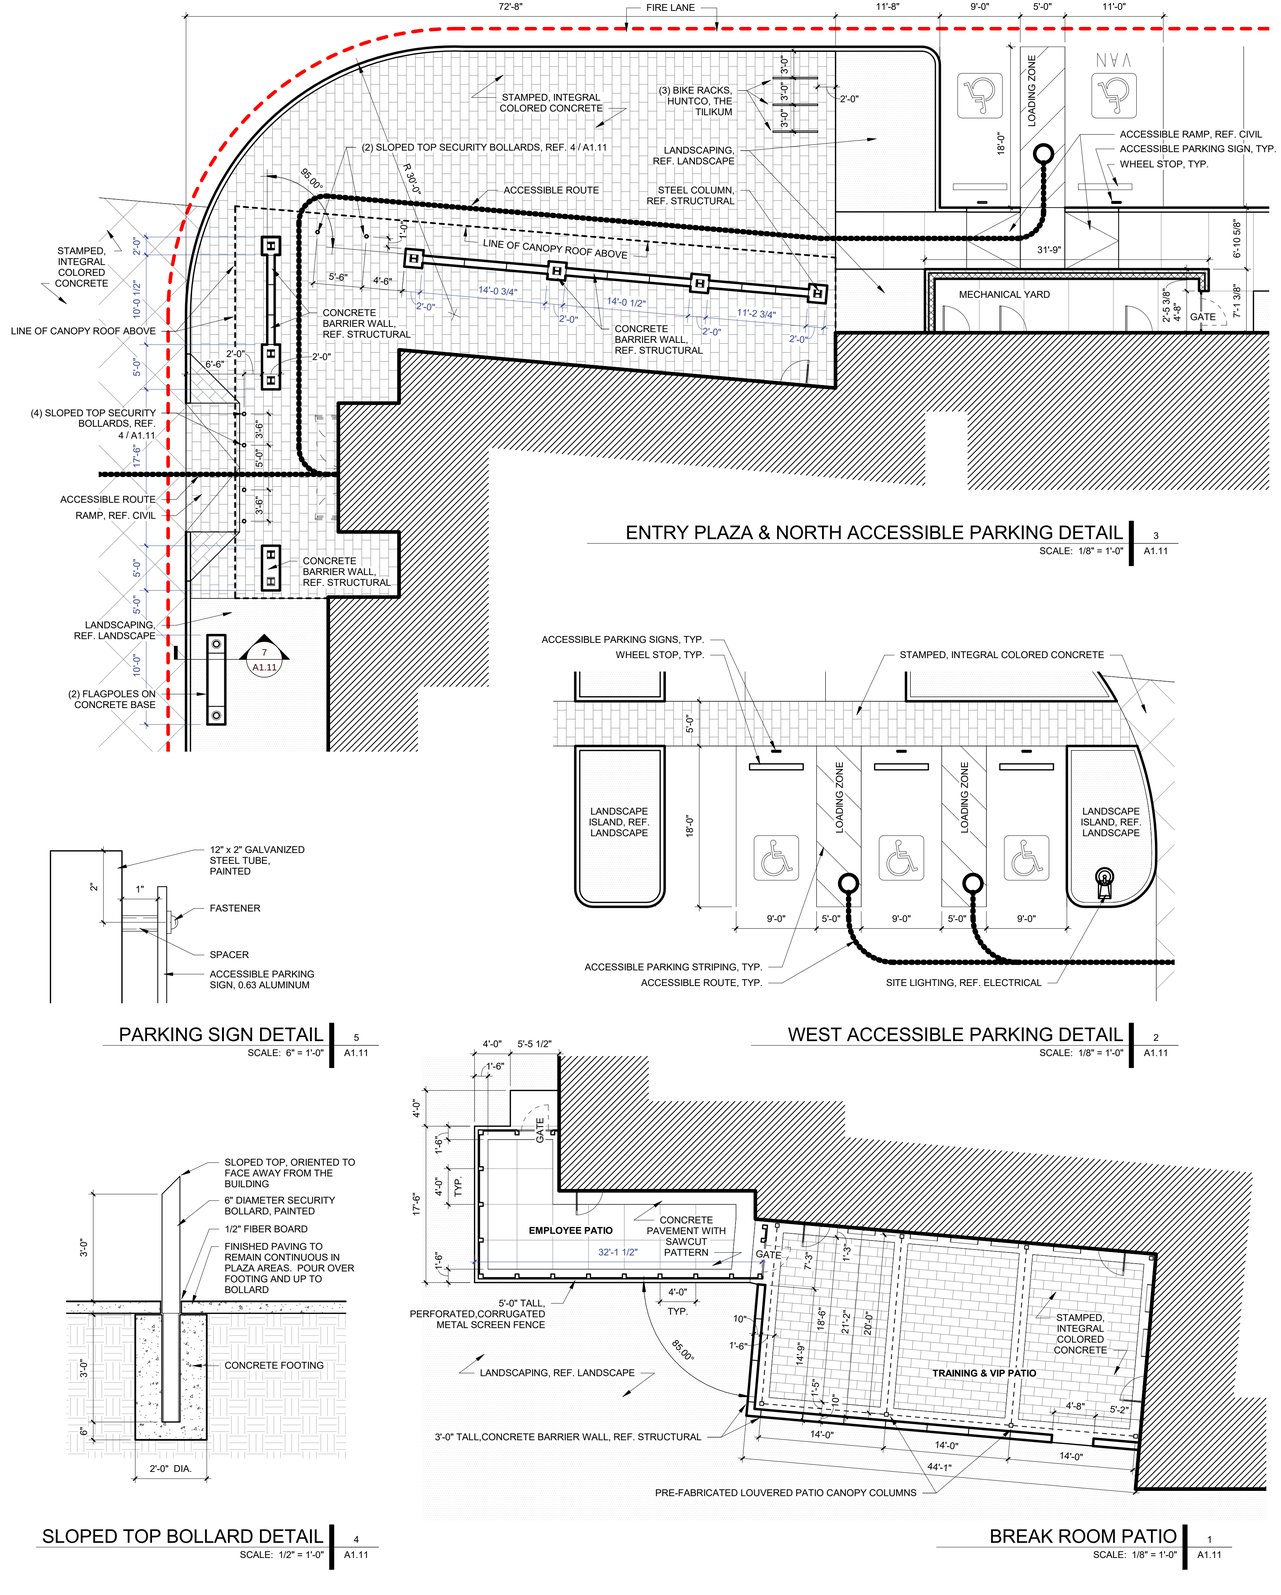

ENTRY PLAZA & NORTH ACCESSIBLE PARKING DETAIL 3 / A1.11
SCALE: 1/8" = 1'-0"

WEST ACCESSIBLE PARKING DETAIL 2 / A1.11
SCALE: 1/8" = 1'-0"

BREAK ROOM PATIO 1 / A1.11
SCALE: 1/8" = 1'-0"

NOT FOR REGULATORY APPROVAL, PERMITTING, OR CONSTRUCTION

JIM THARP

01 DECEMBER 2017

DRAWINGS, SPECIFICATIONS AND OTHER DOCUMENTS, PREPARED BY OXLEY WILLIAMS THARP ARCHITECTS, PLLC ARE INSTRUMENTS OF SERVICE FOR USE SOLELY WITH RESPECT TO THIS PROJECT. THIS INCLUDES DOCUMENTS IN ELECTRONIC FORM. OXLEY WILLIAMS THARP ARCHITECTS, PLLC SHALL BE DEEMED THE AUTHORS AND OWNERS OF THEIR RESPECTIVE INSTRUMENTS OF SERVICE AND SHALL RETAIN ALL COMMON LAW, STATUTORY AND OTHER RESERVED RIGHTS, INCLUDING COPYRIGHTS. THE INSTRUMENTS OF SERVICE SHALL NOT BE USED BY THE OWNER FOR FUTURE ADDITIONS OR ALTERATIONS TO THIS PROJECT OR FOR OTHER PROJECTS, WITHOUT THE PRIOR WRITTEN AGREEMENT OF OXLEY WILLIAMS THARP ARCHITECTS, PLLC. ANY UNAUTHORIZED USE OF THE INSTRUMENTS OF SERVICE SHALL BE WITHOUT LIABILITY TO OXLEY WILLIAMS THARP ARCHITECTS, PLLC AND ITS CONSULTANTS

Revision Schedule

Rev. #	Revision Description	Revision Date

NORTH

OWT ARCHITECTS
509 PECAN STREET
SUITE 100
FORT WORTH, TX 76102
817.993.9844
www.owtarchitects.com

TEXAS GUN EXPERIENCE

1901 SOUTH MAIN STREET
GRAPEVINE, TEXAS 76051

2016-028-00
DECEMBER 01, 2017

SITE DETAILS

A1.11